


DERITA OFFICE BUILDING
CONCORD, NORTH CAROLINA

EAGLE I PROPERTY GROUP
BOSTON, MASSACHUSETTS


ALS:

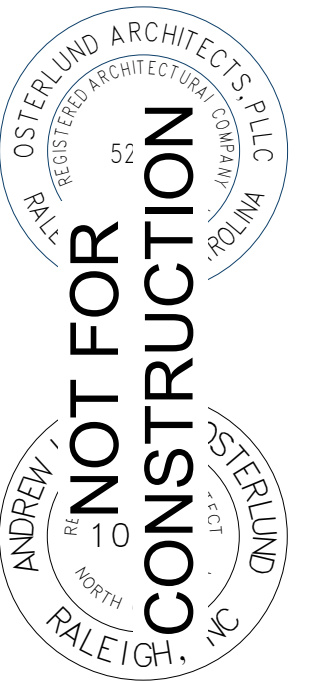

SUE: DESIGN DEV
DATE: 5/30/2019
DRAWN BY: DCL
REVISIONS:

PARKING DECK FINISH PLANS


100

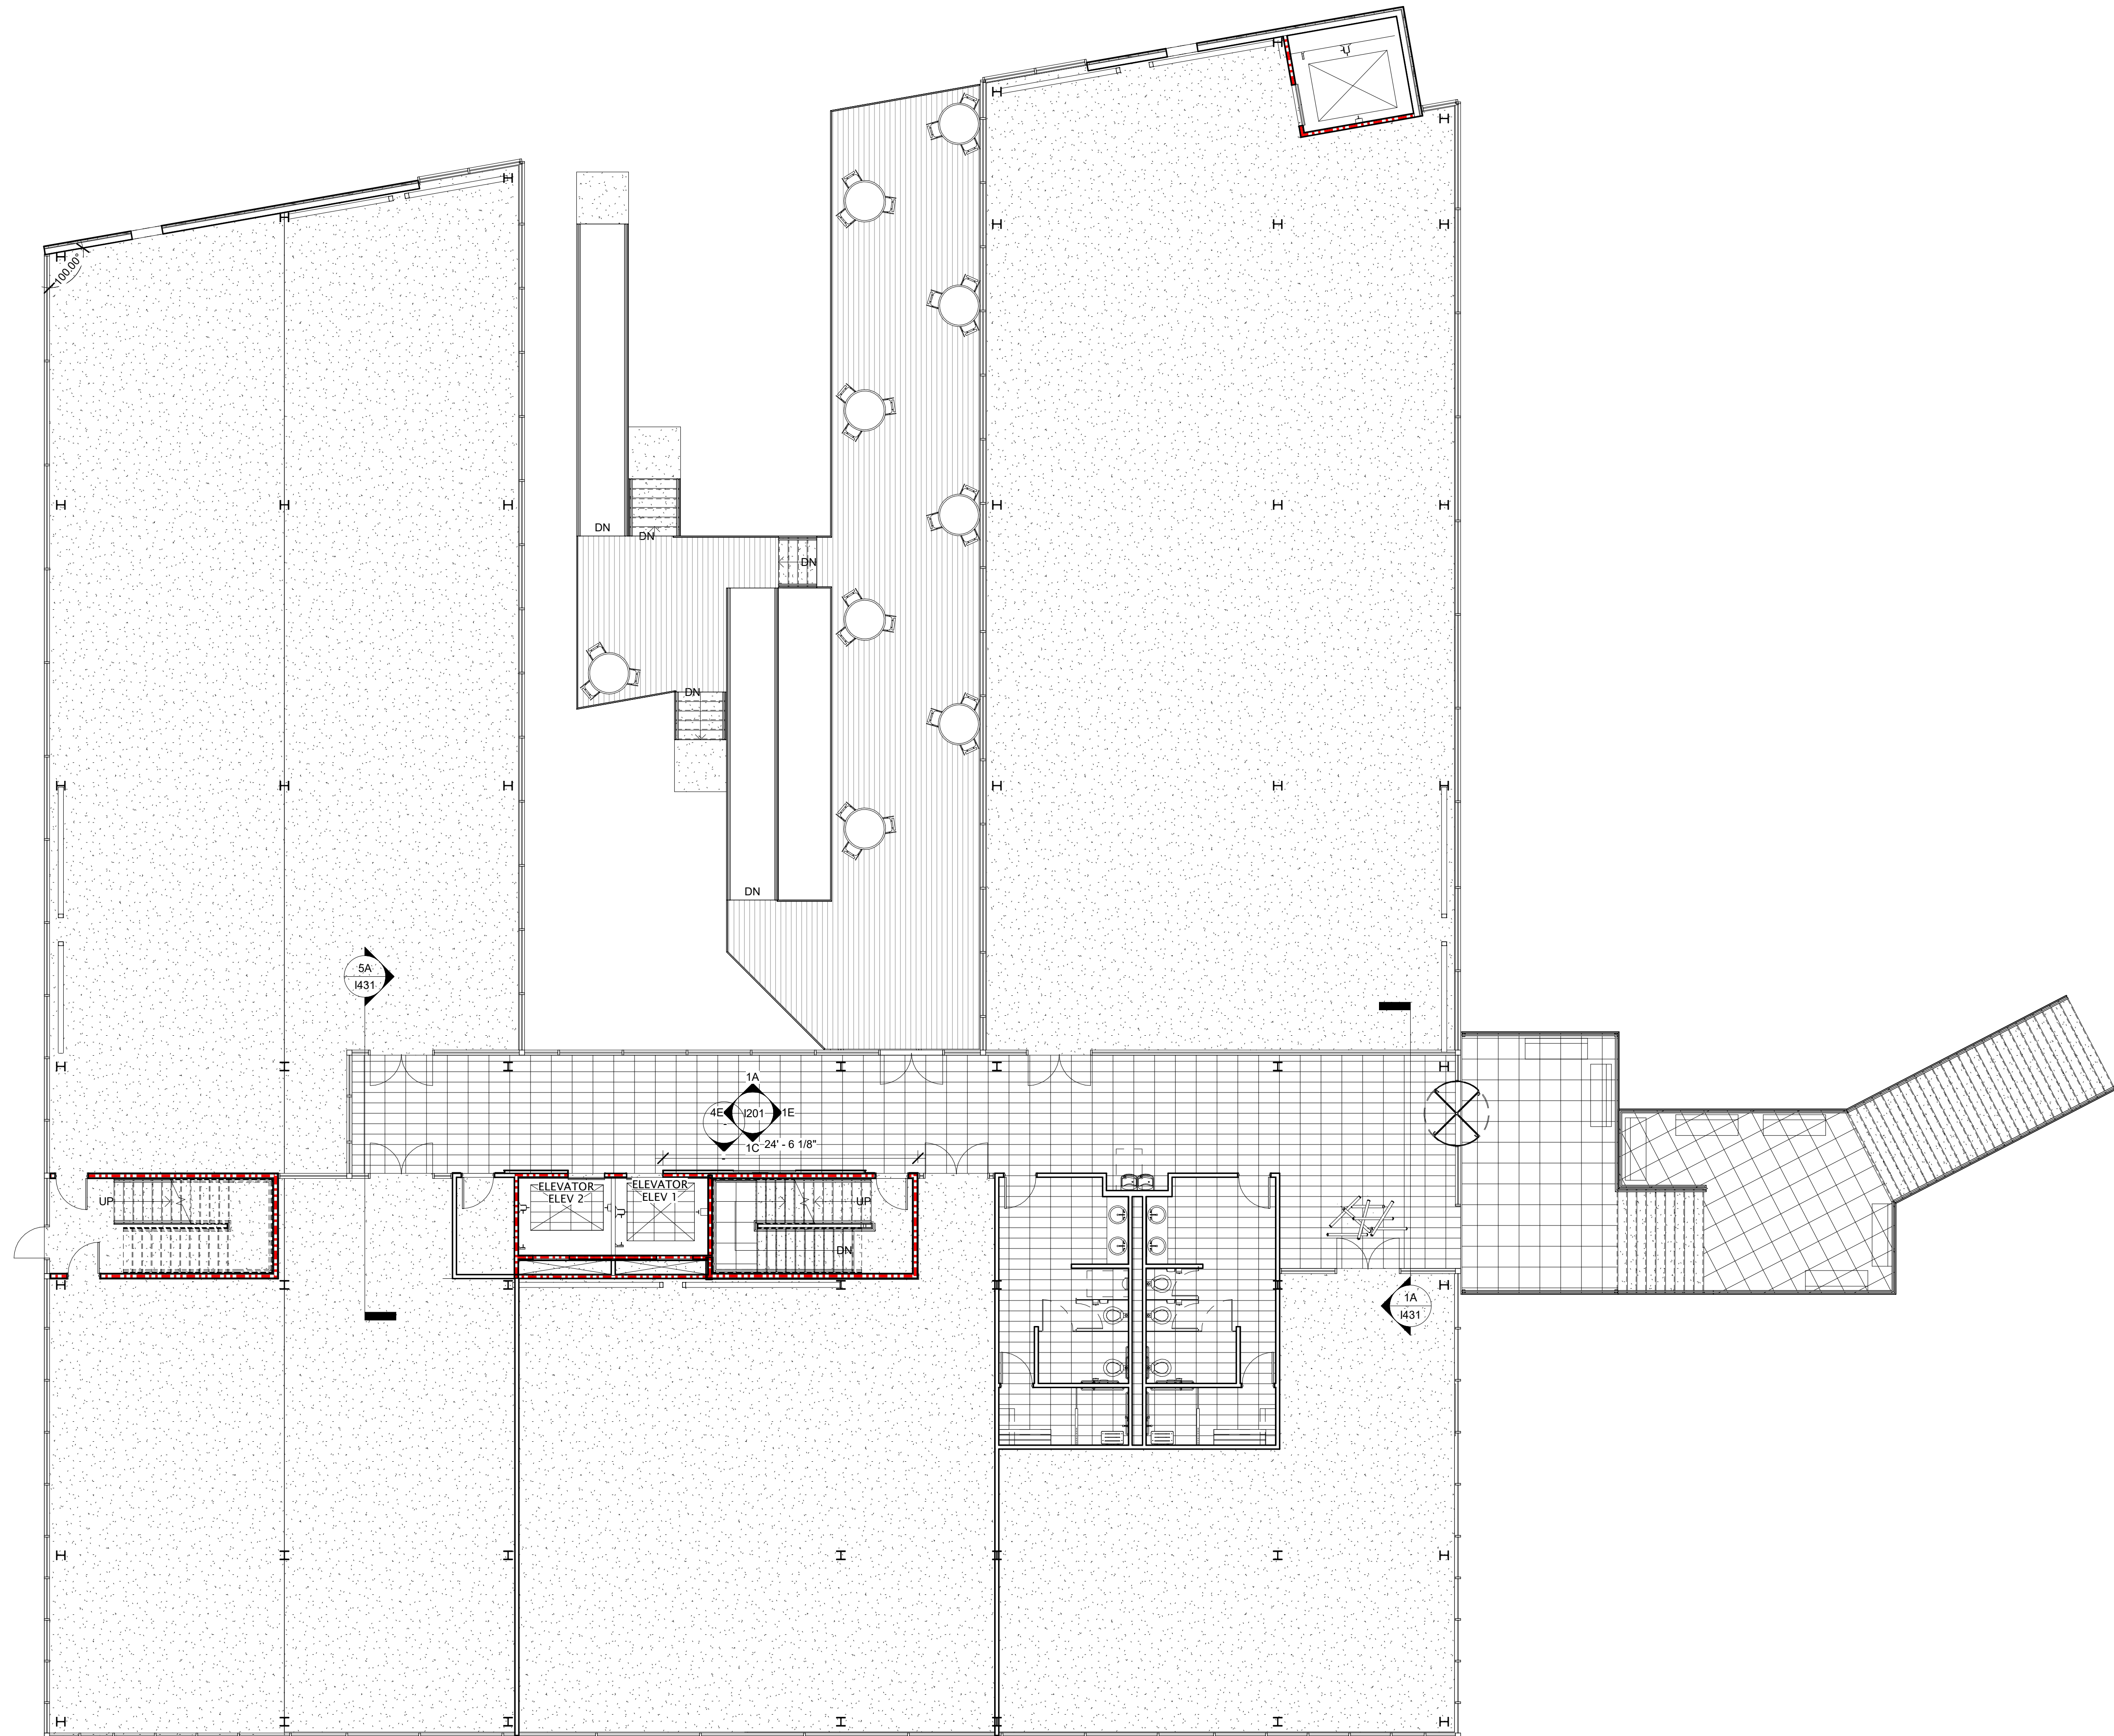

DERITA OFFICE BUILDING
CONCORD, NORTH CAROLINA

EAGLE I PROPERTY GROUP
BOSTON, MASSACHUSETTS

ALS:

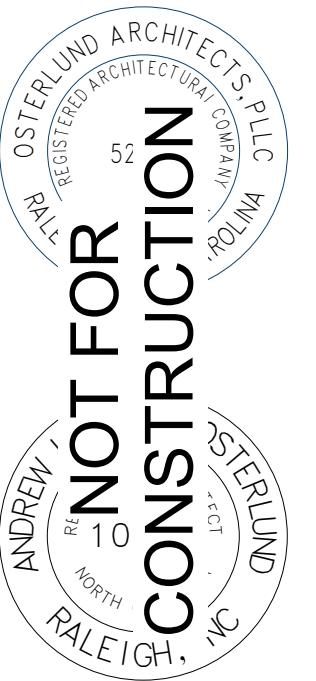


SUE: DESIGN DEV
DATE: 5/30/2019
DRAWN BY: DCL
REVISIONS:

[illegible]

SECOND FLOOR FINISH PLANS

1102

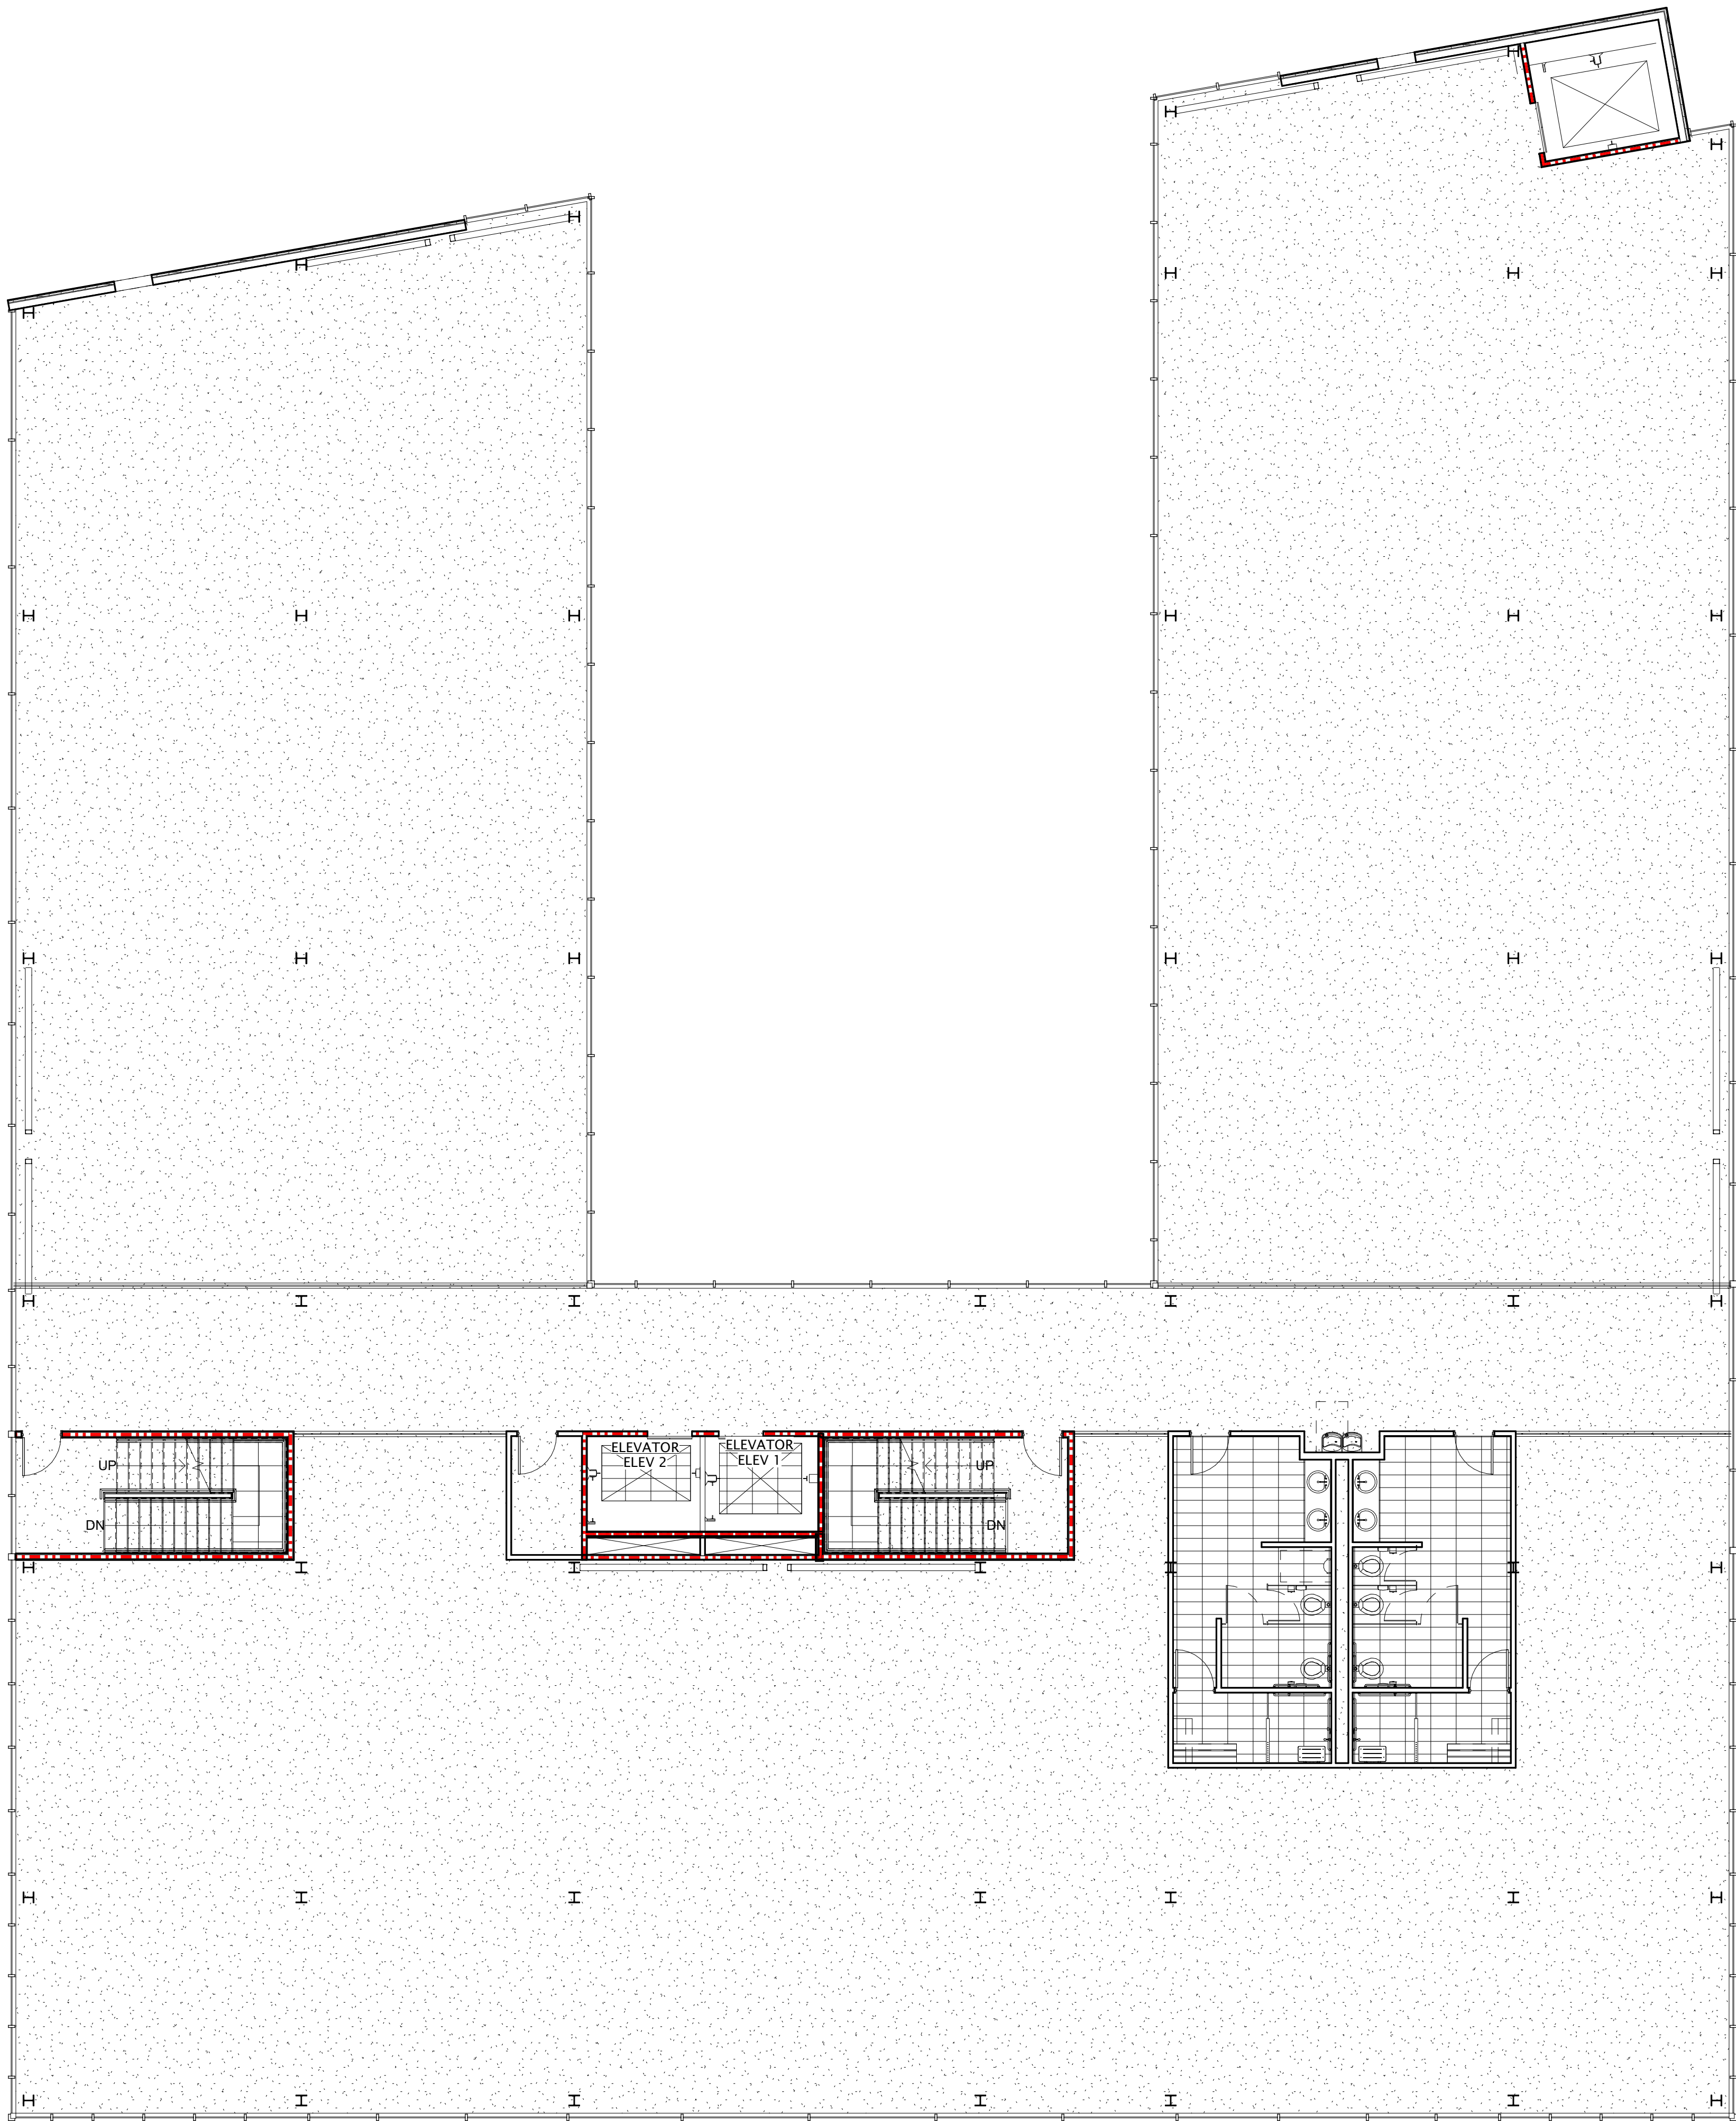

2ND FLOOR FINISH PLAN
1/8" = 1'-0" 1A

5/30/2019 12:38:55 AM ARCH expand D (36.00 x 24.00 inches), 1:1, (c) AOArch


C:\Users\AndrewOsterlund\Documents\1833\DeritaOffice_Arch\Andy.rvt

(c) OSTERLUND ARCHITECTS, 2017

CONSULTANTS:

PROJECT No.: 1833

DERITA OFFICE BUILDING
CONCORD, NORTH CAROLINA
EAGLE I PROPERTY GROUP
BOSTON, MASSACHUSETTS

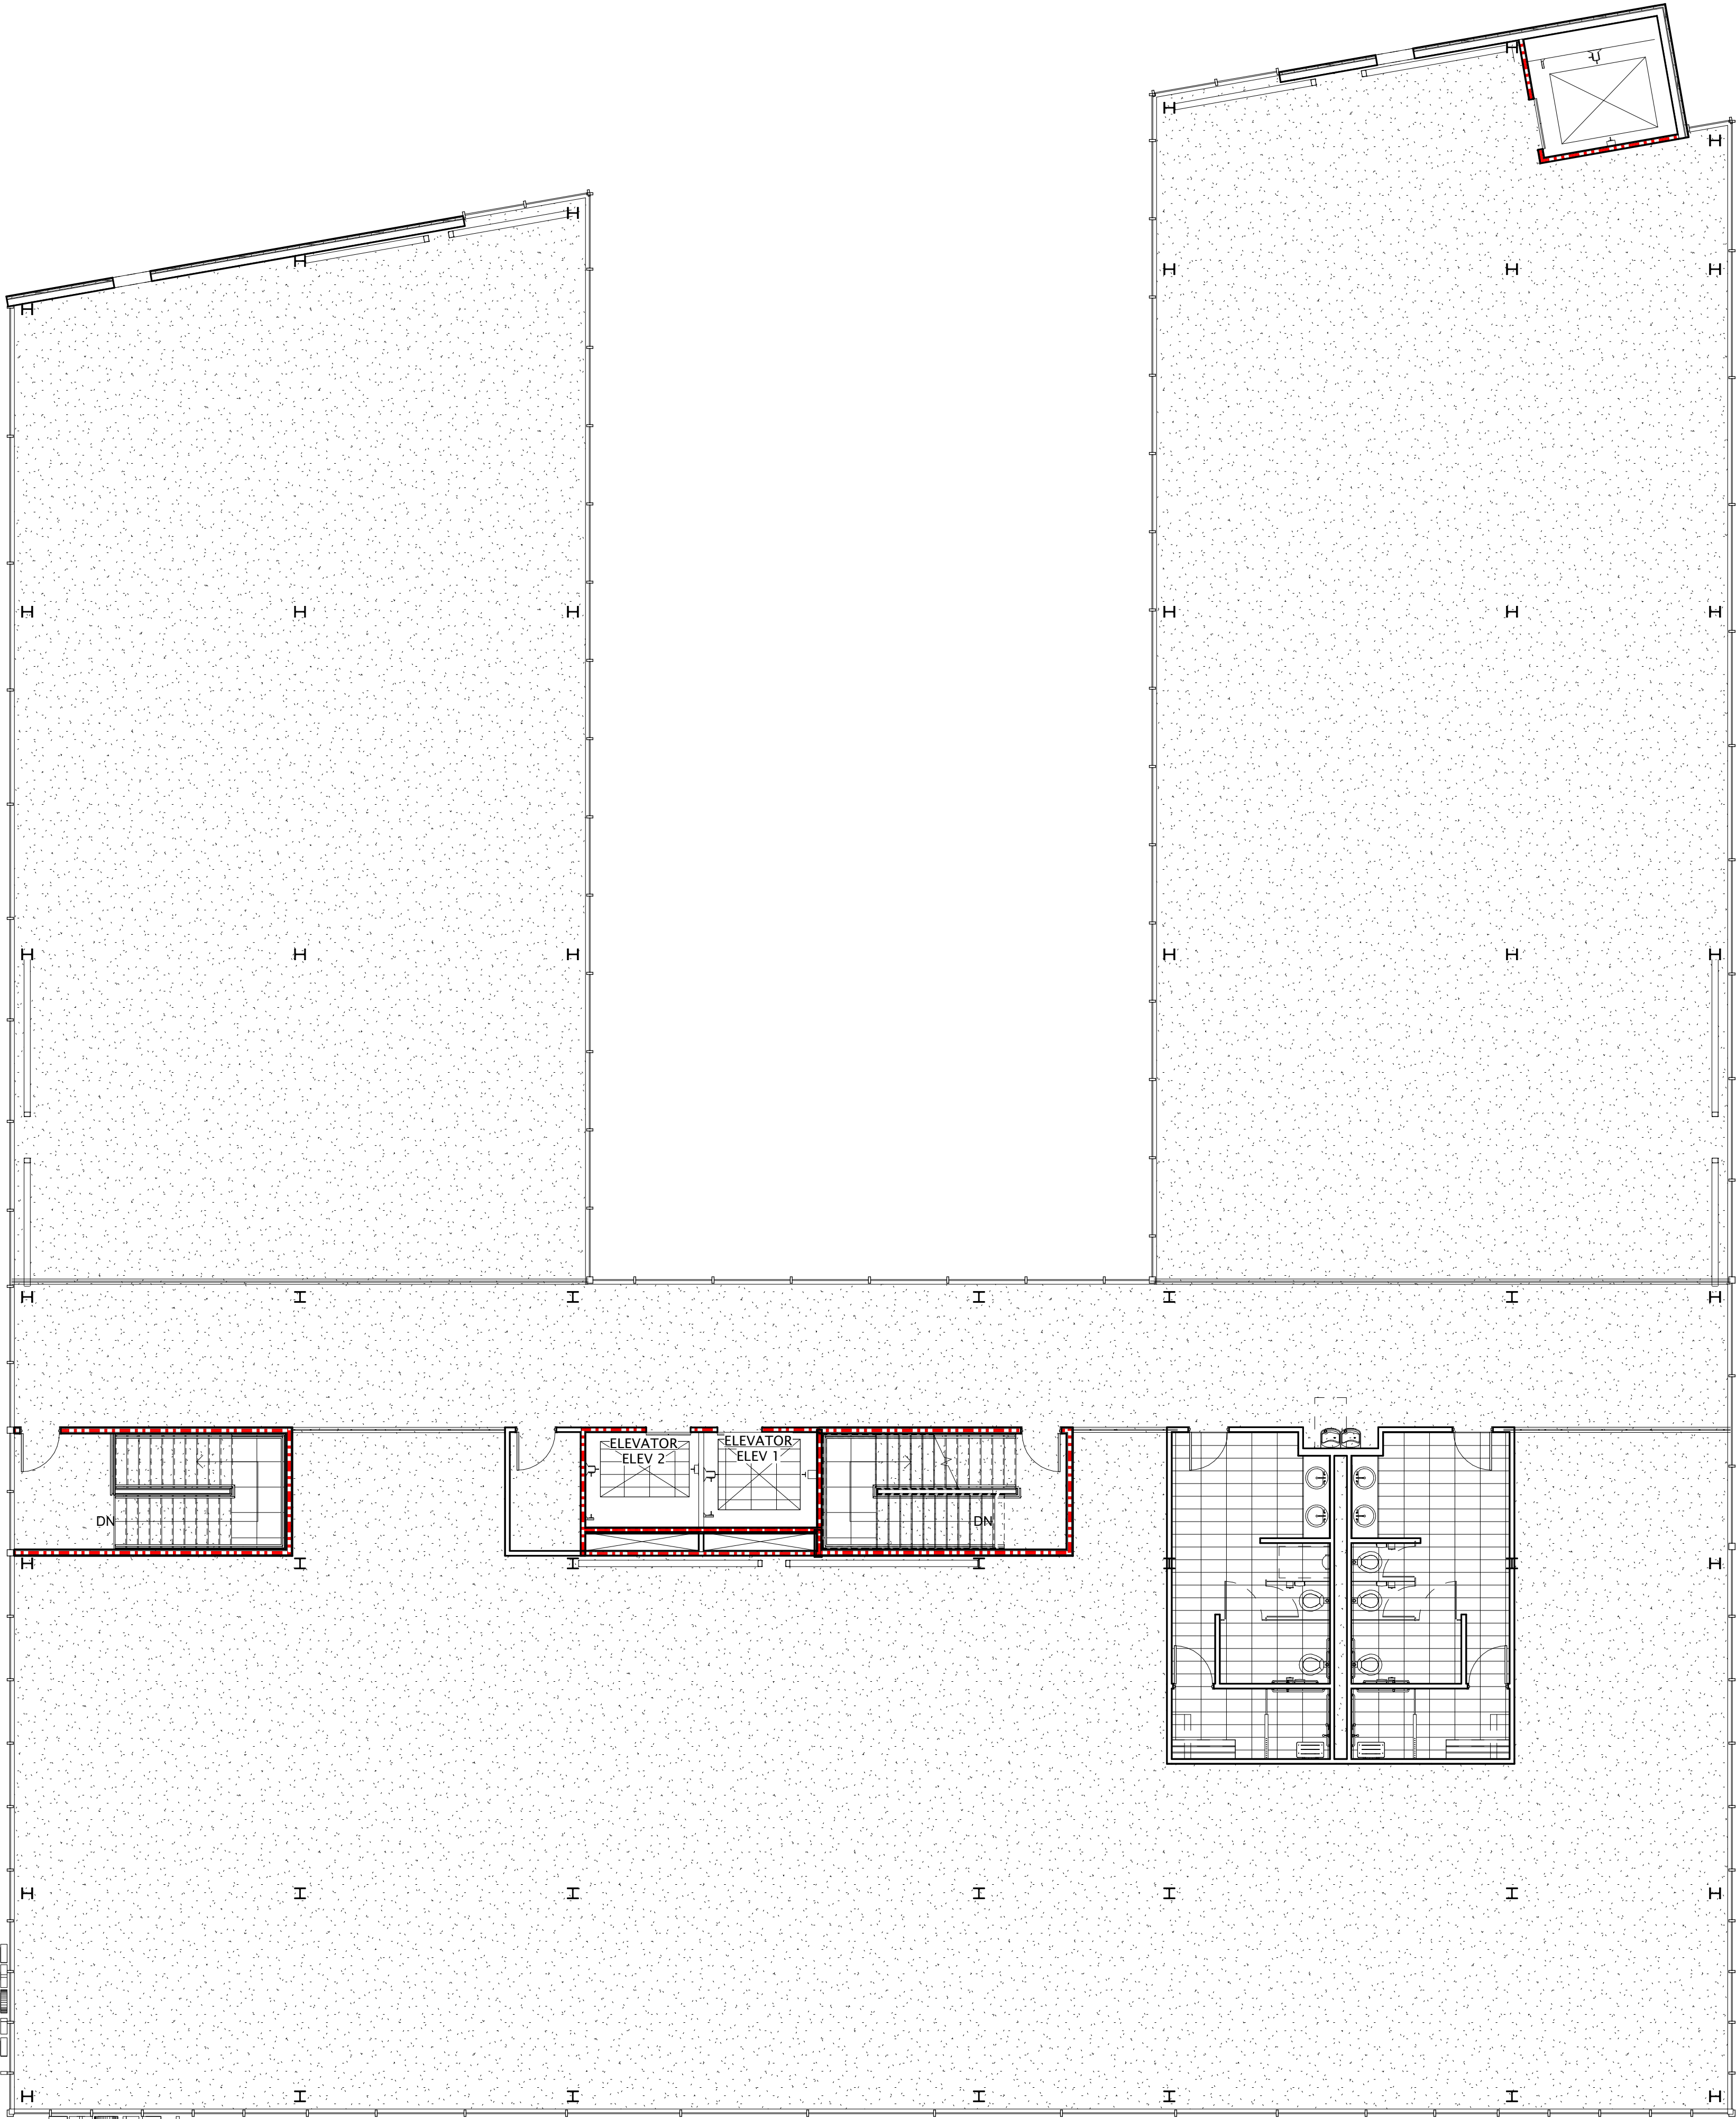

3RD FLOOR FINISH PLAN
1/8" = 1'-0"

1A

SEALS:




ISSUE: DESIGN DEV
DATE: 5/30/2019
DRAWN BY: DCL
REVISIONS:

THIRD FLOOR FINISH
PLANS

1103



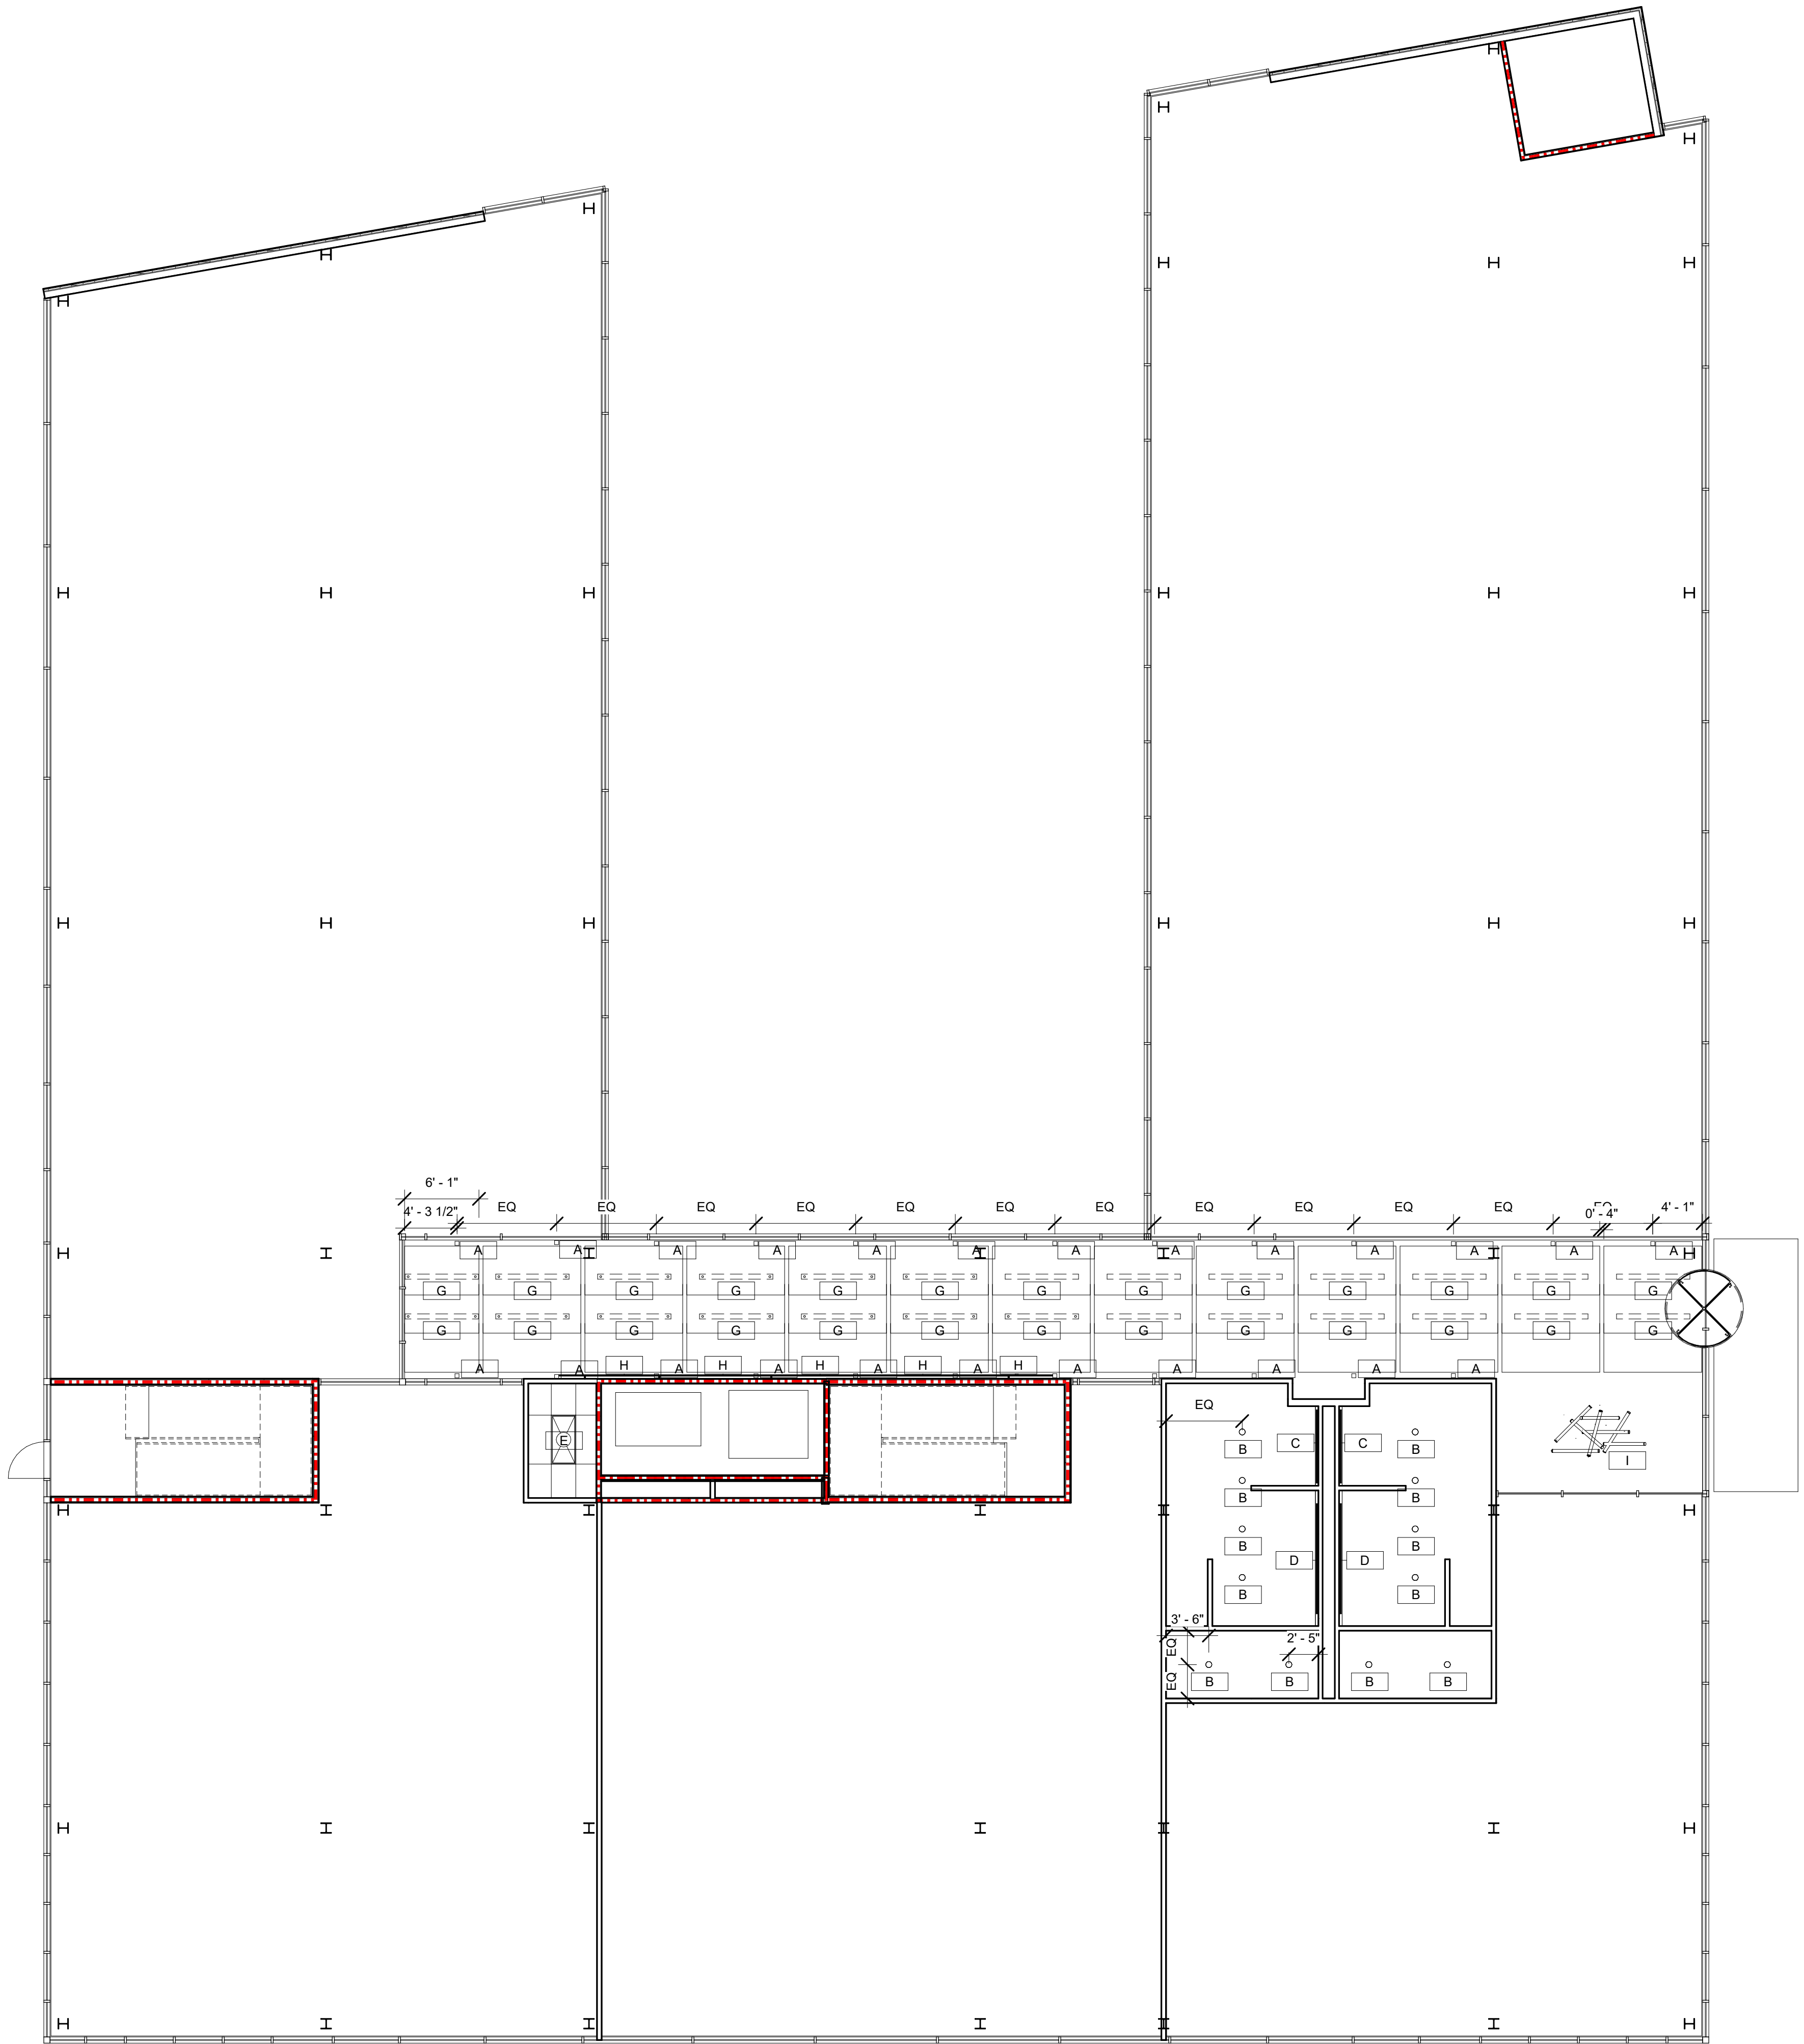


5/30/2019 12:38:59 AM ARCH expand D (36.00 x 24.00 inches), 1:1, (c) AOArch

C:\Users\AndrewOsterlund\Documents\1833\DeritaOffice_Arch\Andy.rvt

CONSULTANTS:

PROJECT No.: 1833

DERITA OFFICE BUILDING
CONCORD, NORTH CAROLINA
EAGLE I PROPERTY GROUP
BOSTON, MASSACHUSETTS

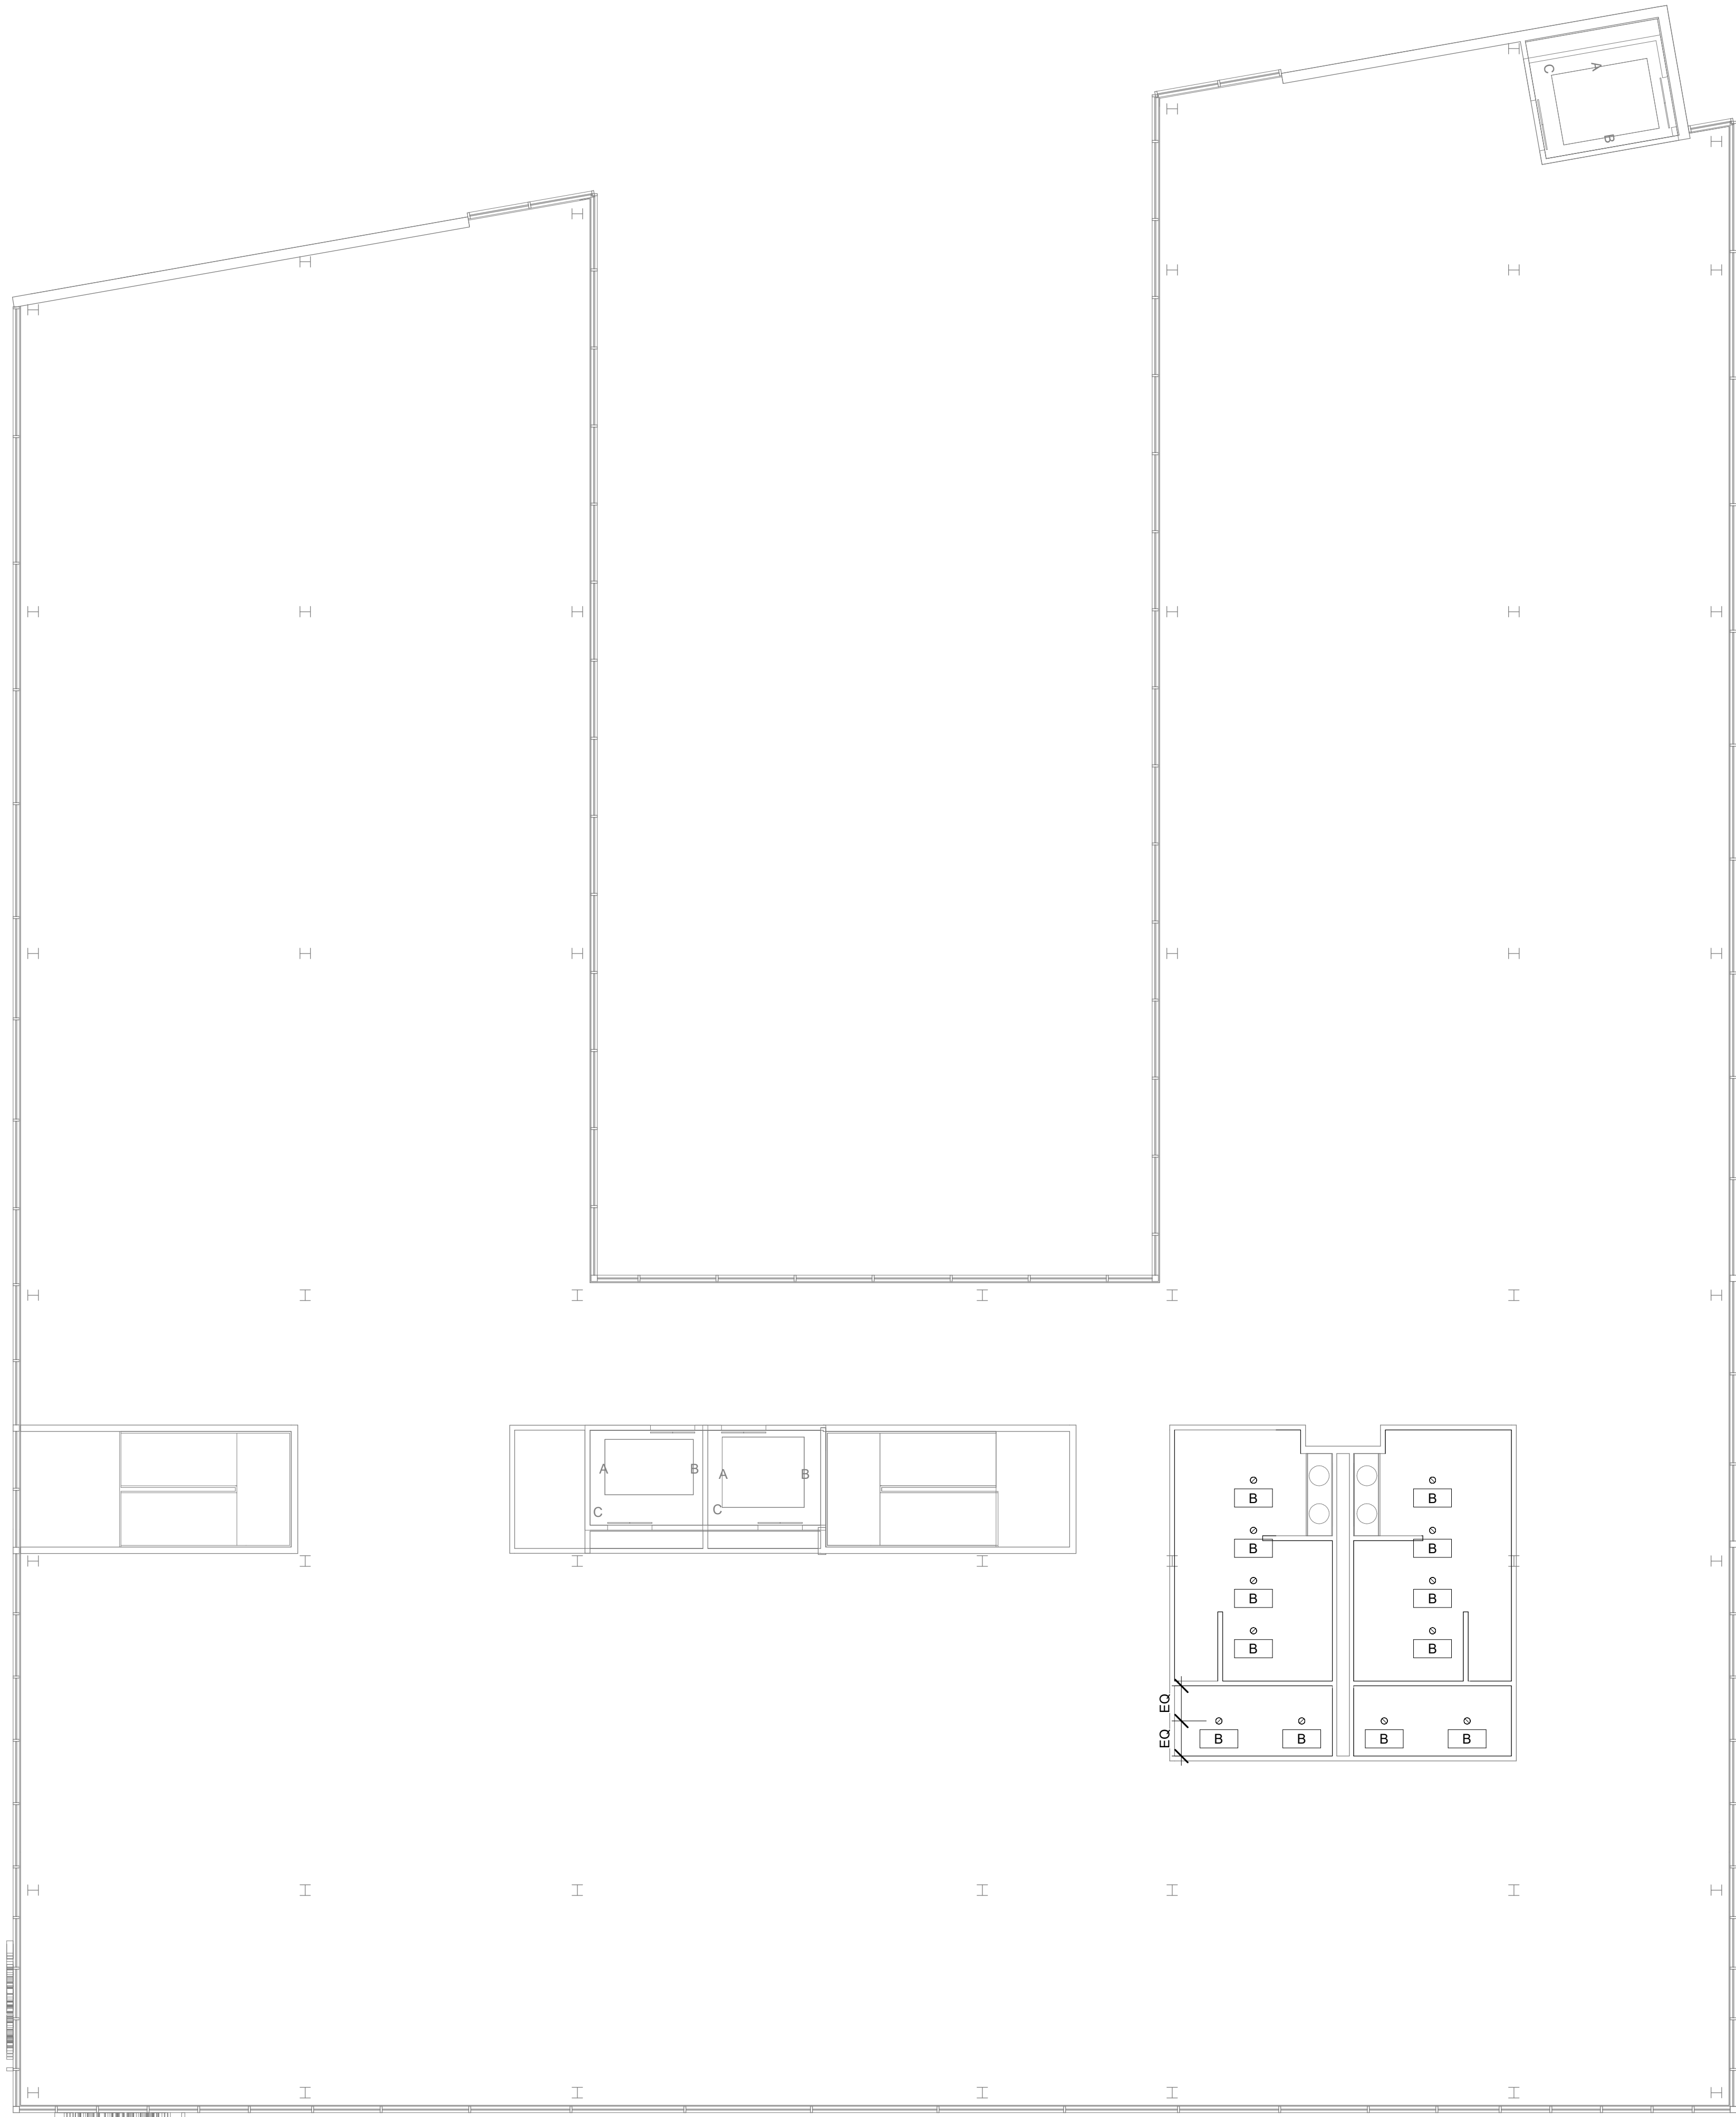

SECOND FLOOR CEILING PLAN
1/8" = 1'-0"

1


SEALS:



ISSUE: DESIGN DEV
DATE: 5/30/2019
DRAWN BY: RJR/DCL
REVISIONS:

SECOND FLOOR
CEILING PLAN

1113

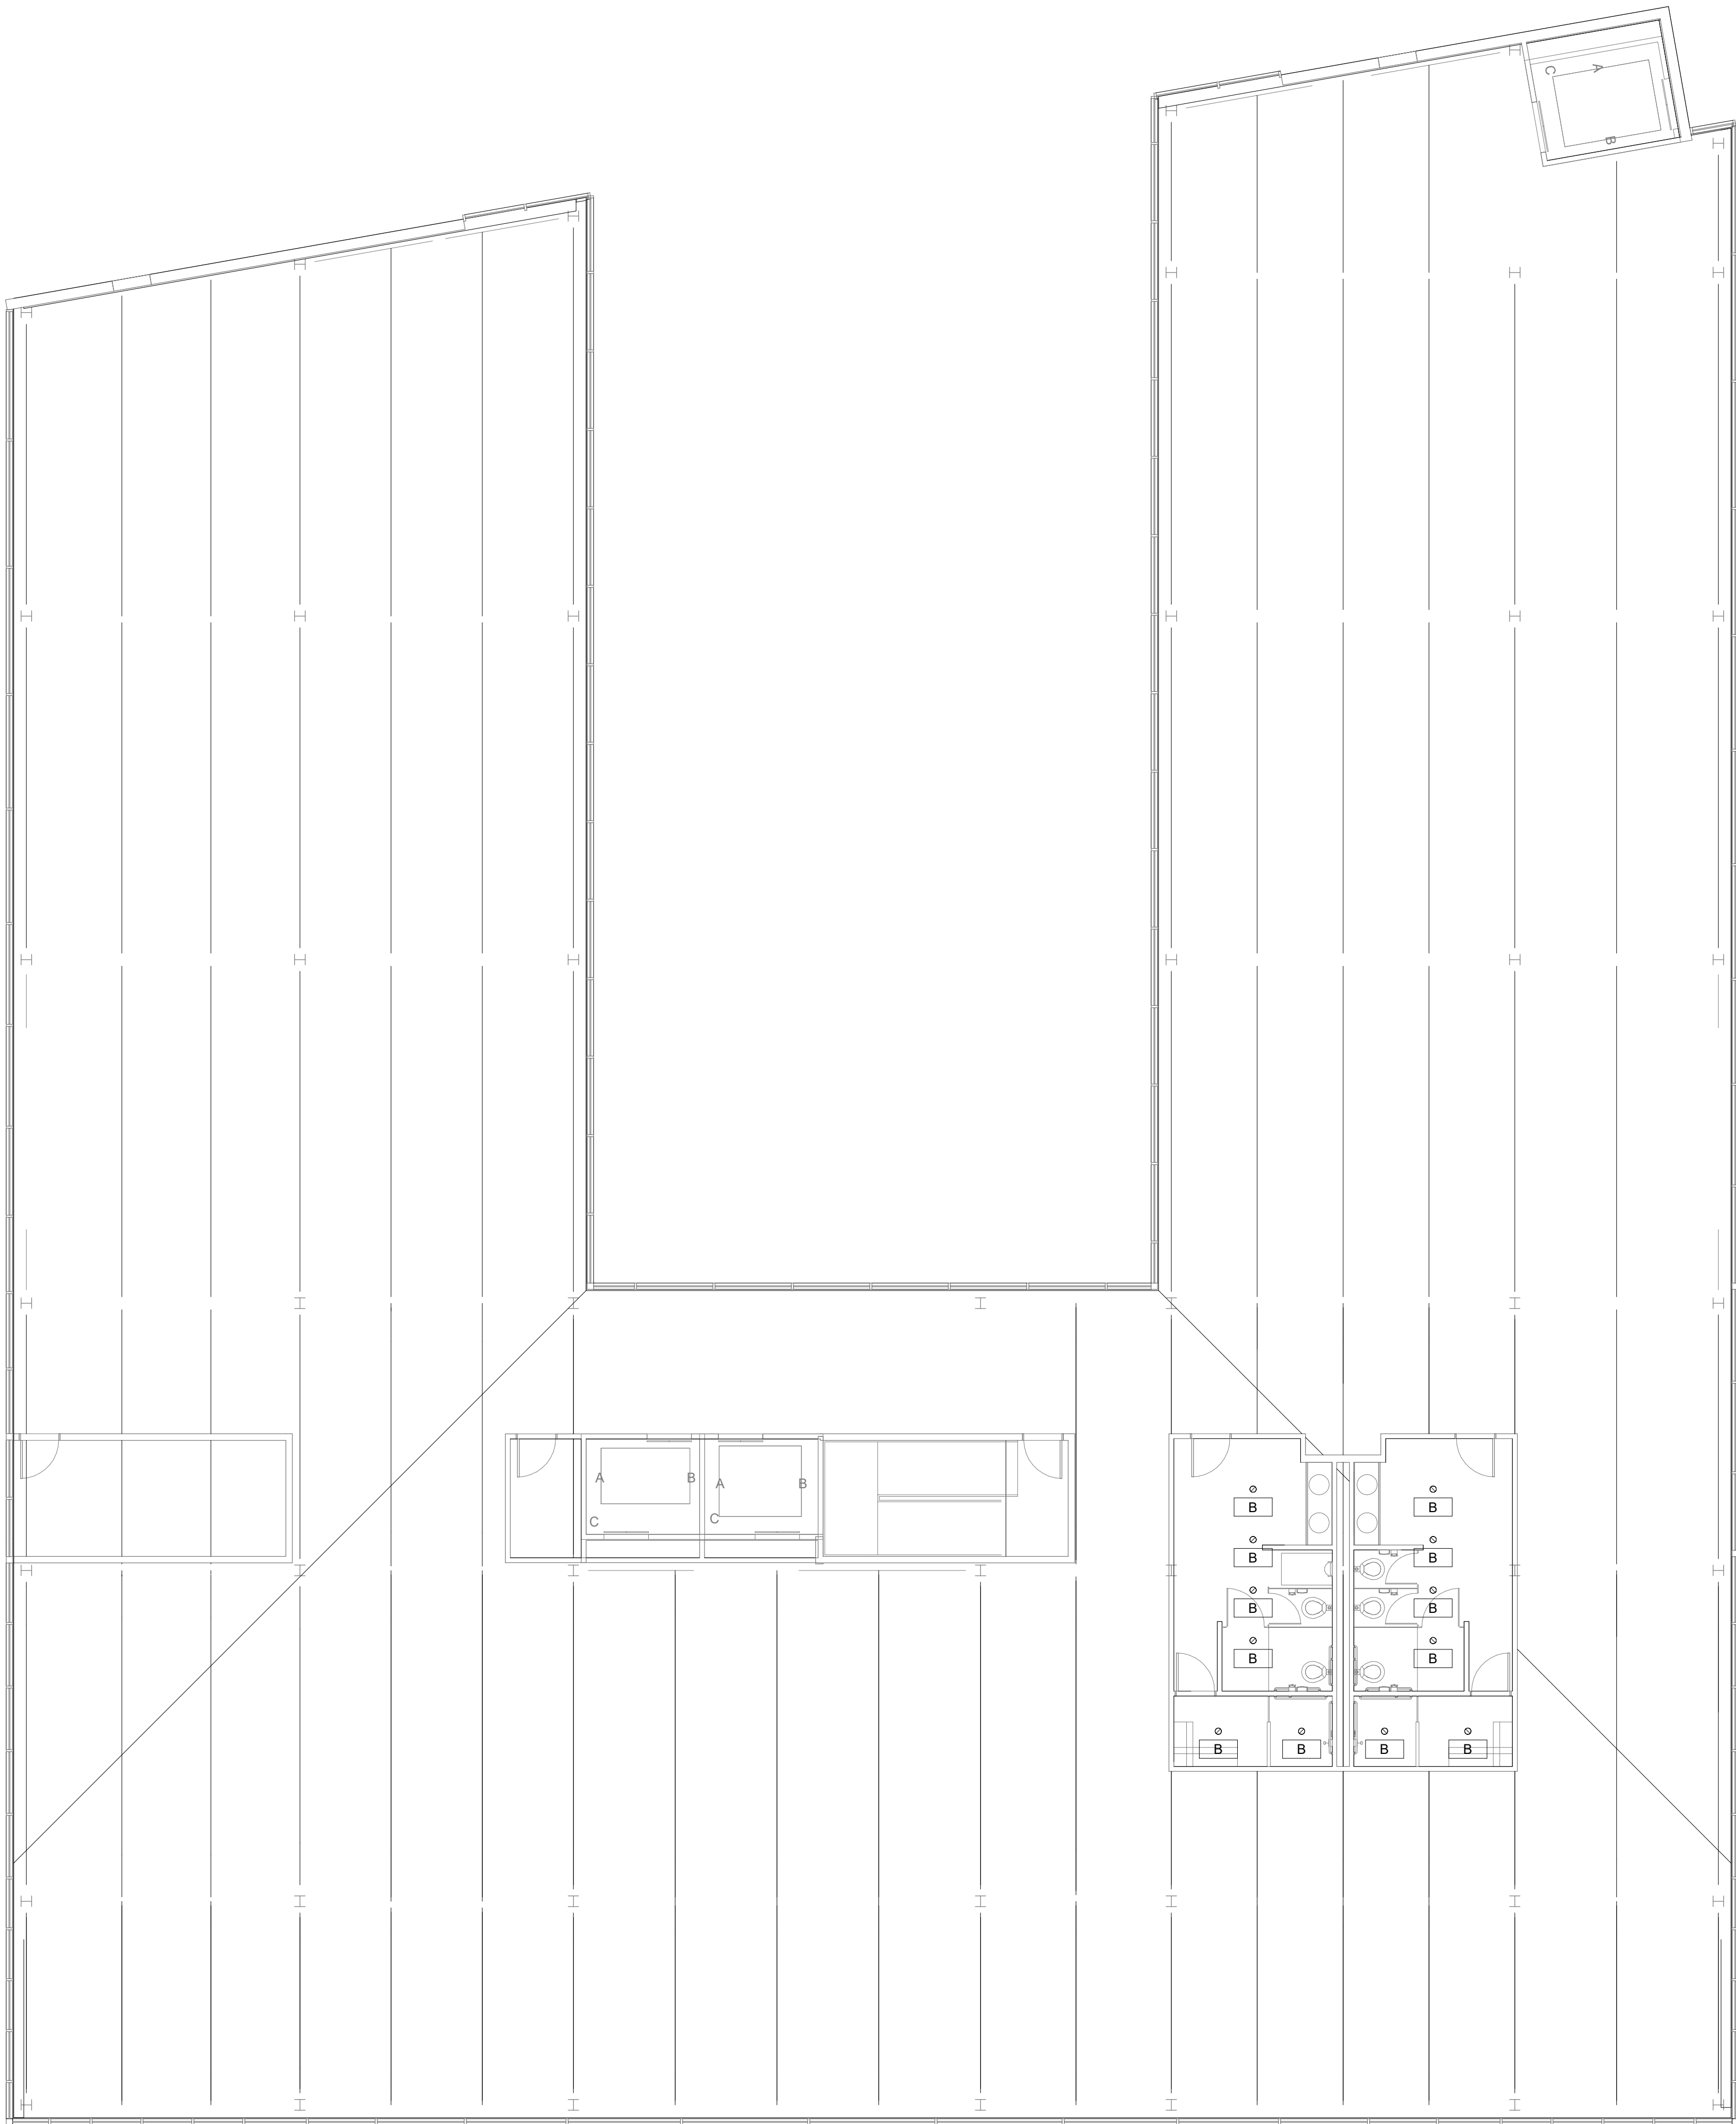

THIRD FLOOR CEILING PLAN
1/8" = 1'-0"

1






SEALS:



ISSUE: DESIGN DEV
DATE: 5/30/2019
DRAWN BY: RJR/DCL
REVISIONS:

THIRD FLOOR
CEILING PLAN

1114

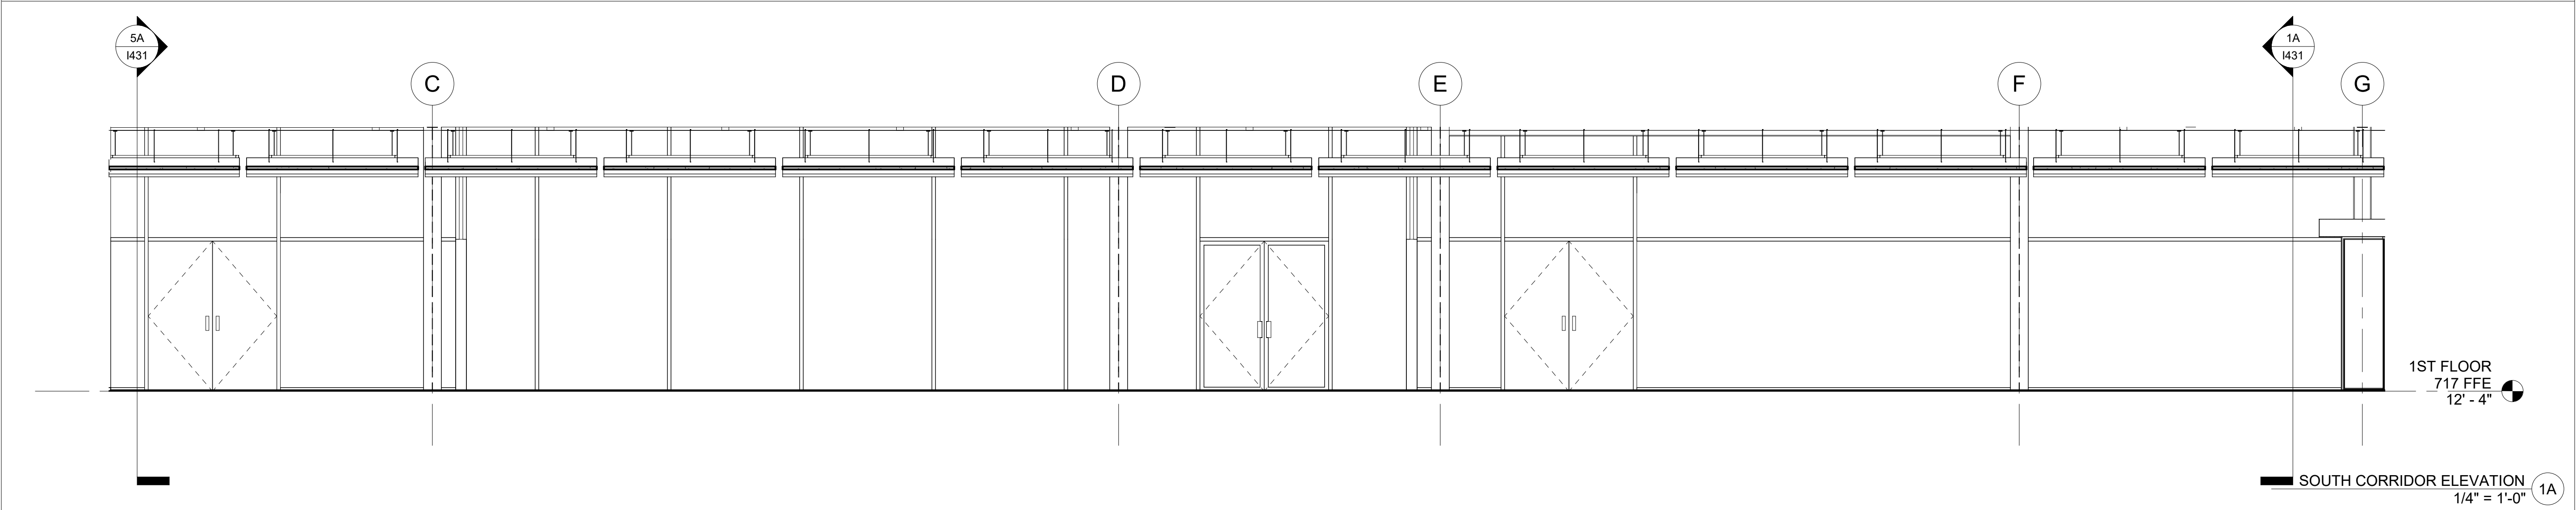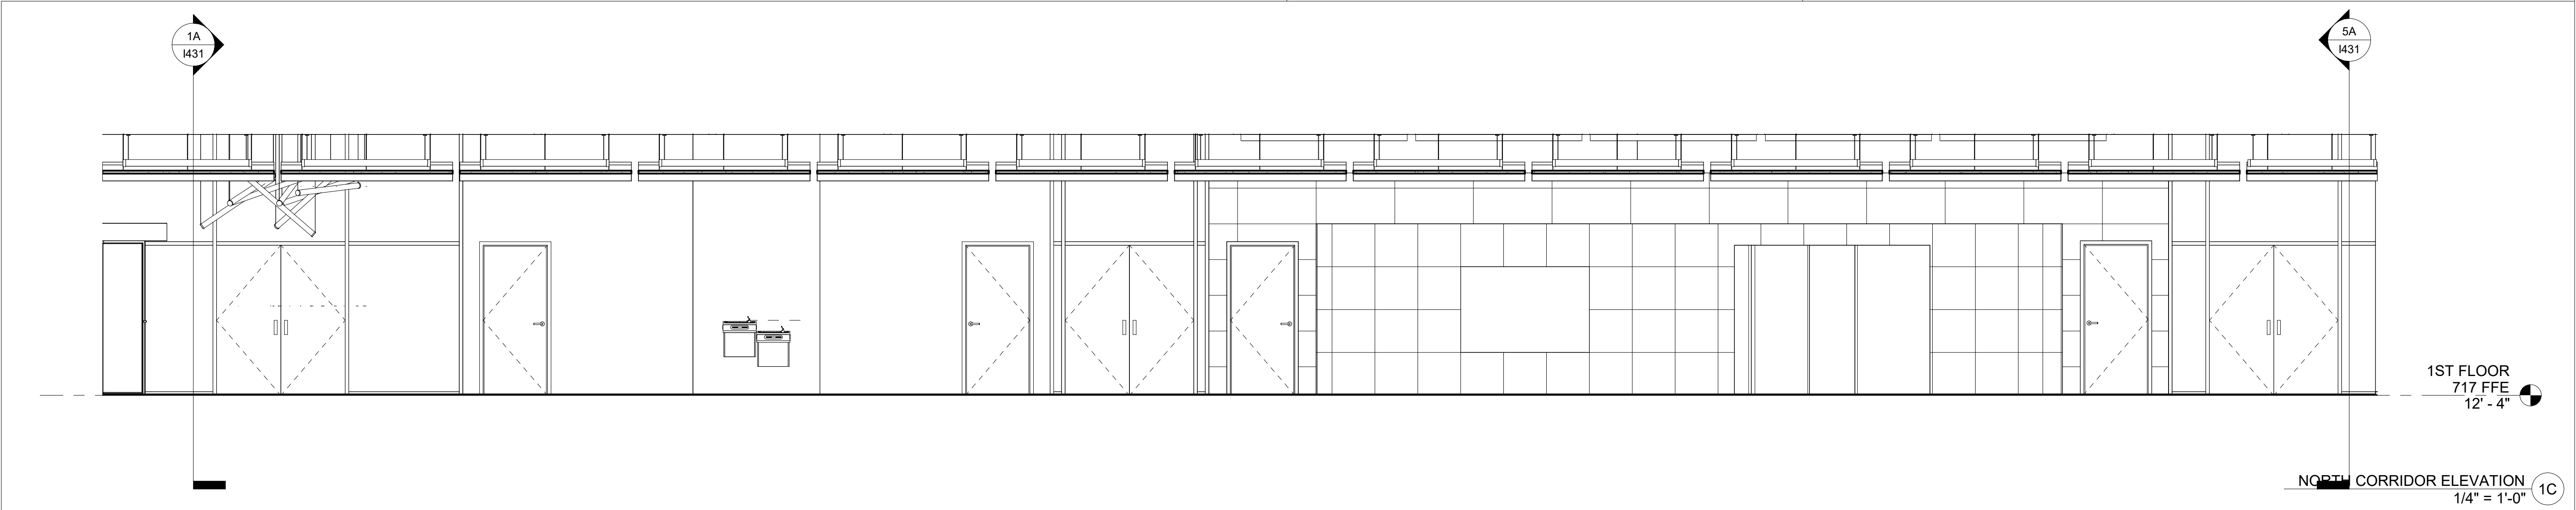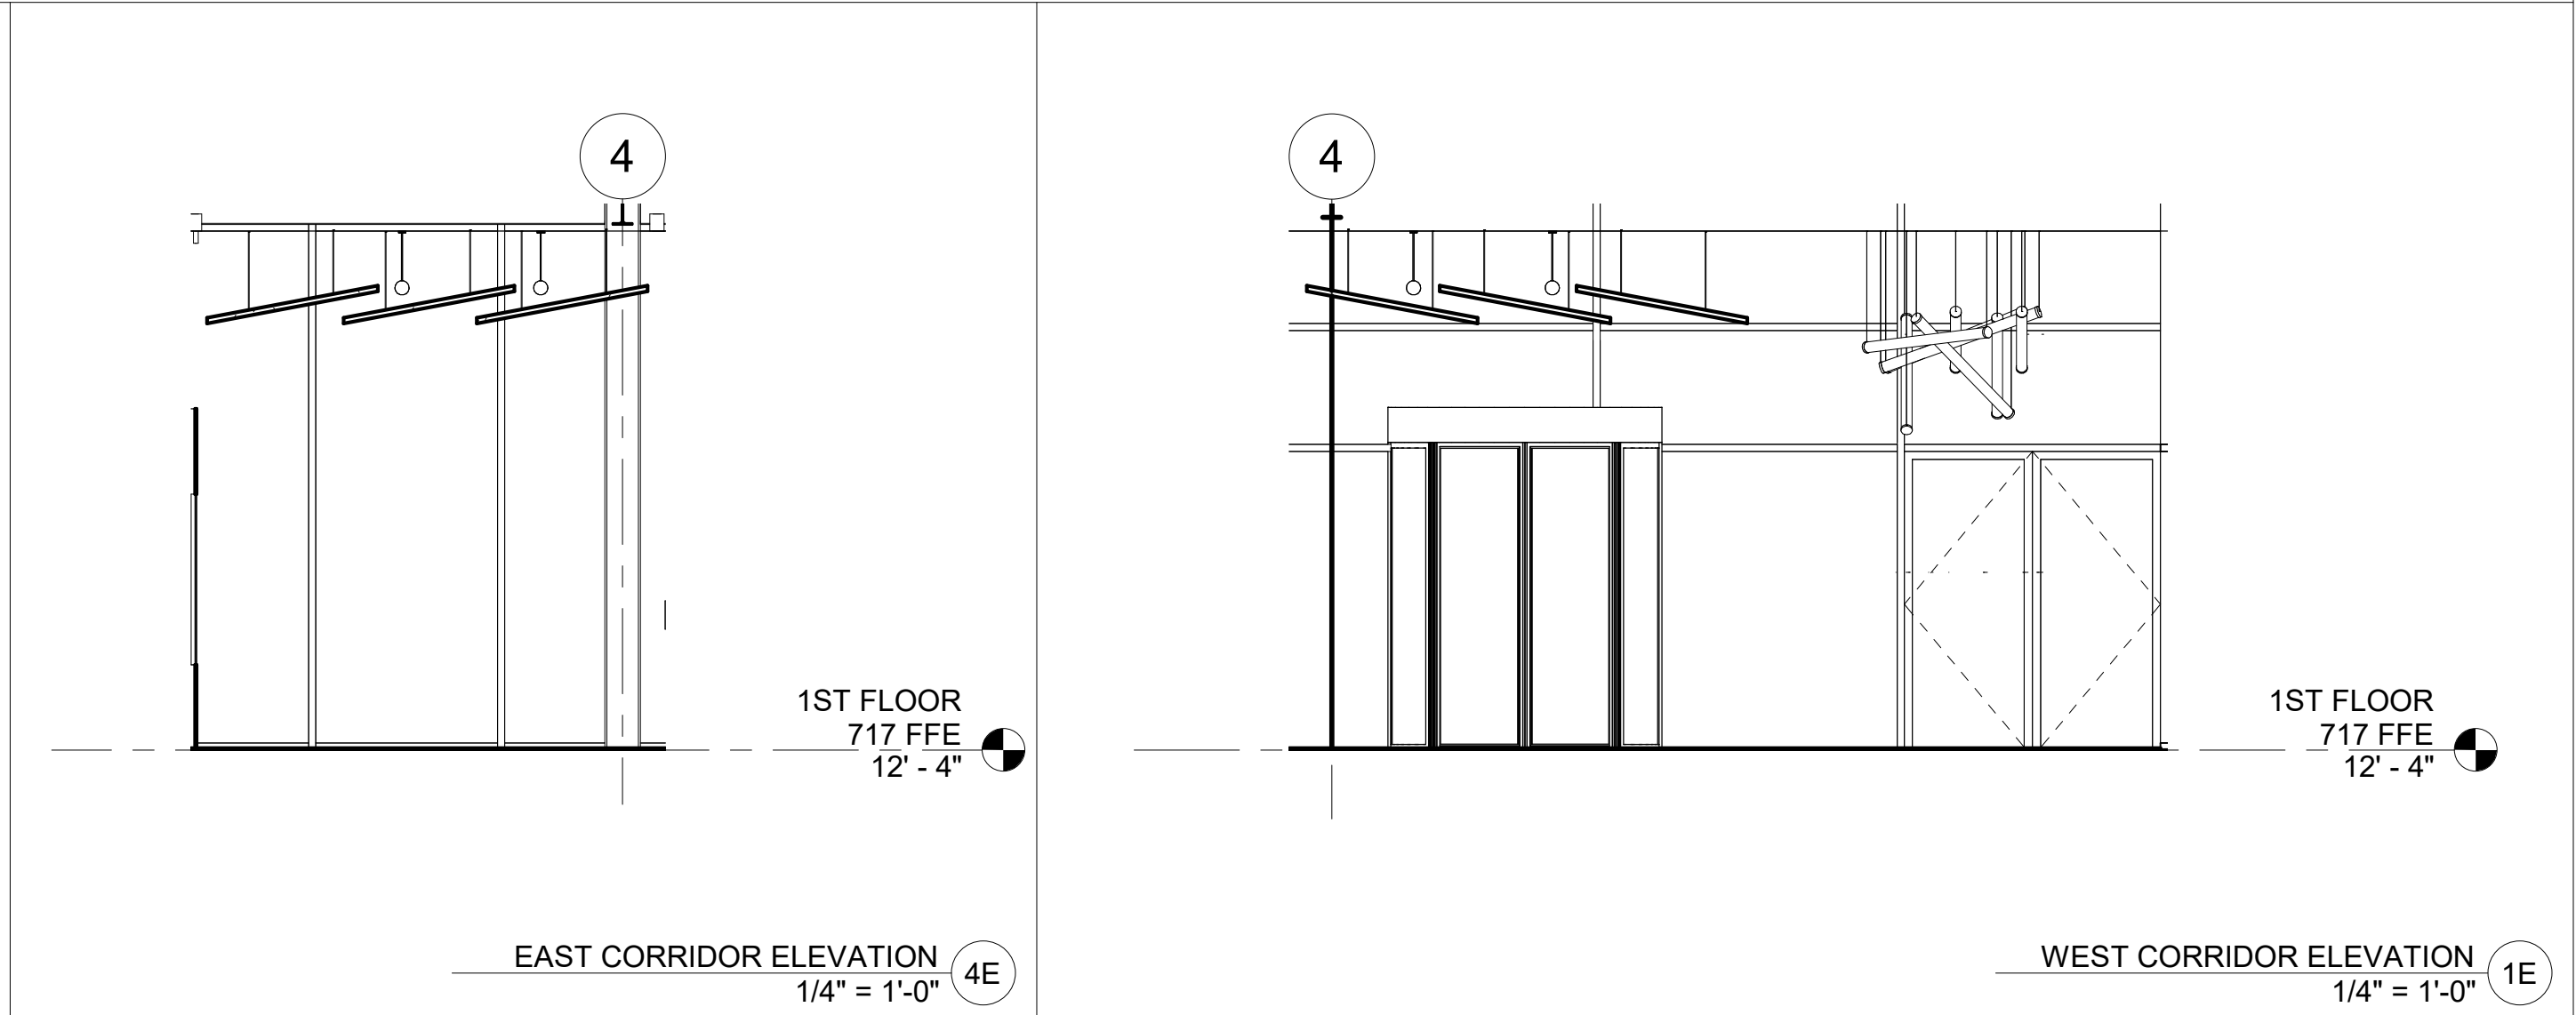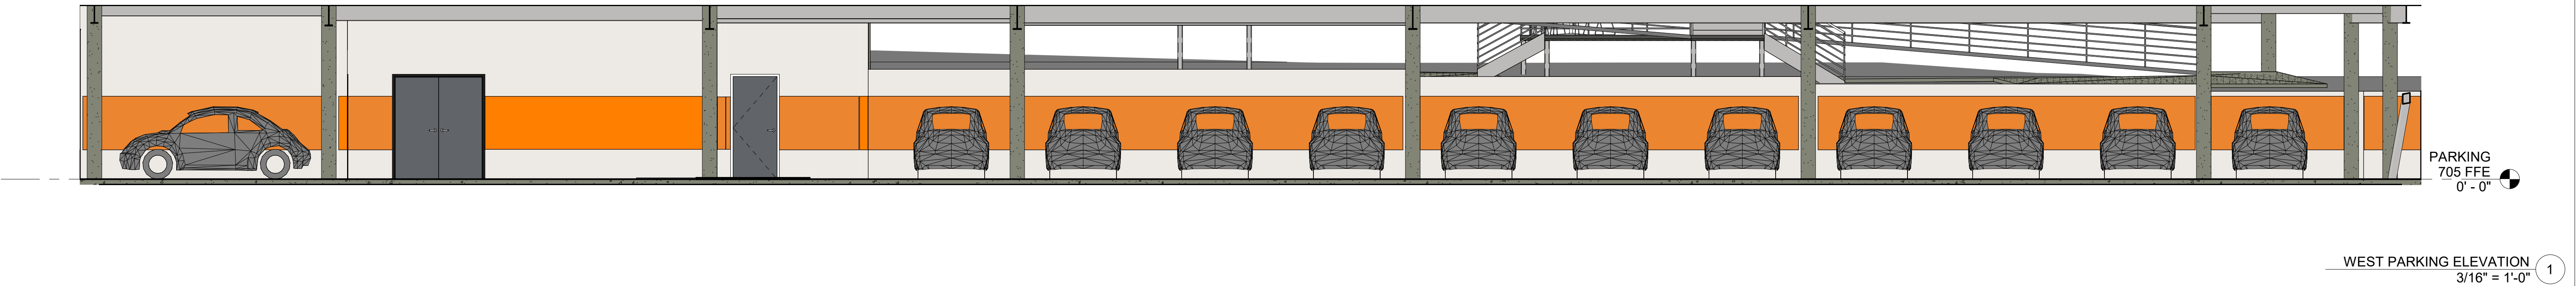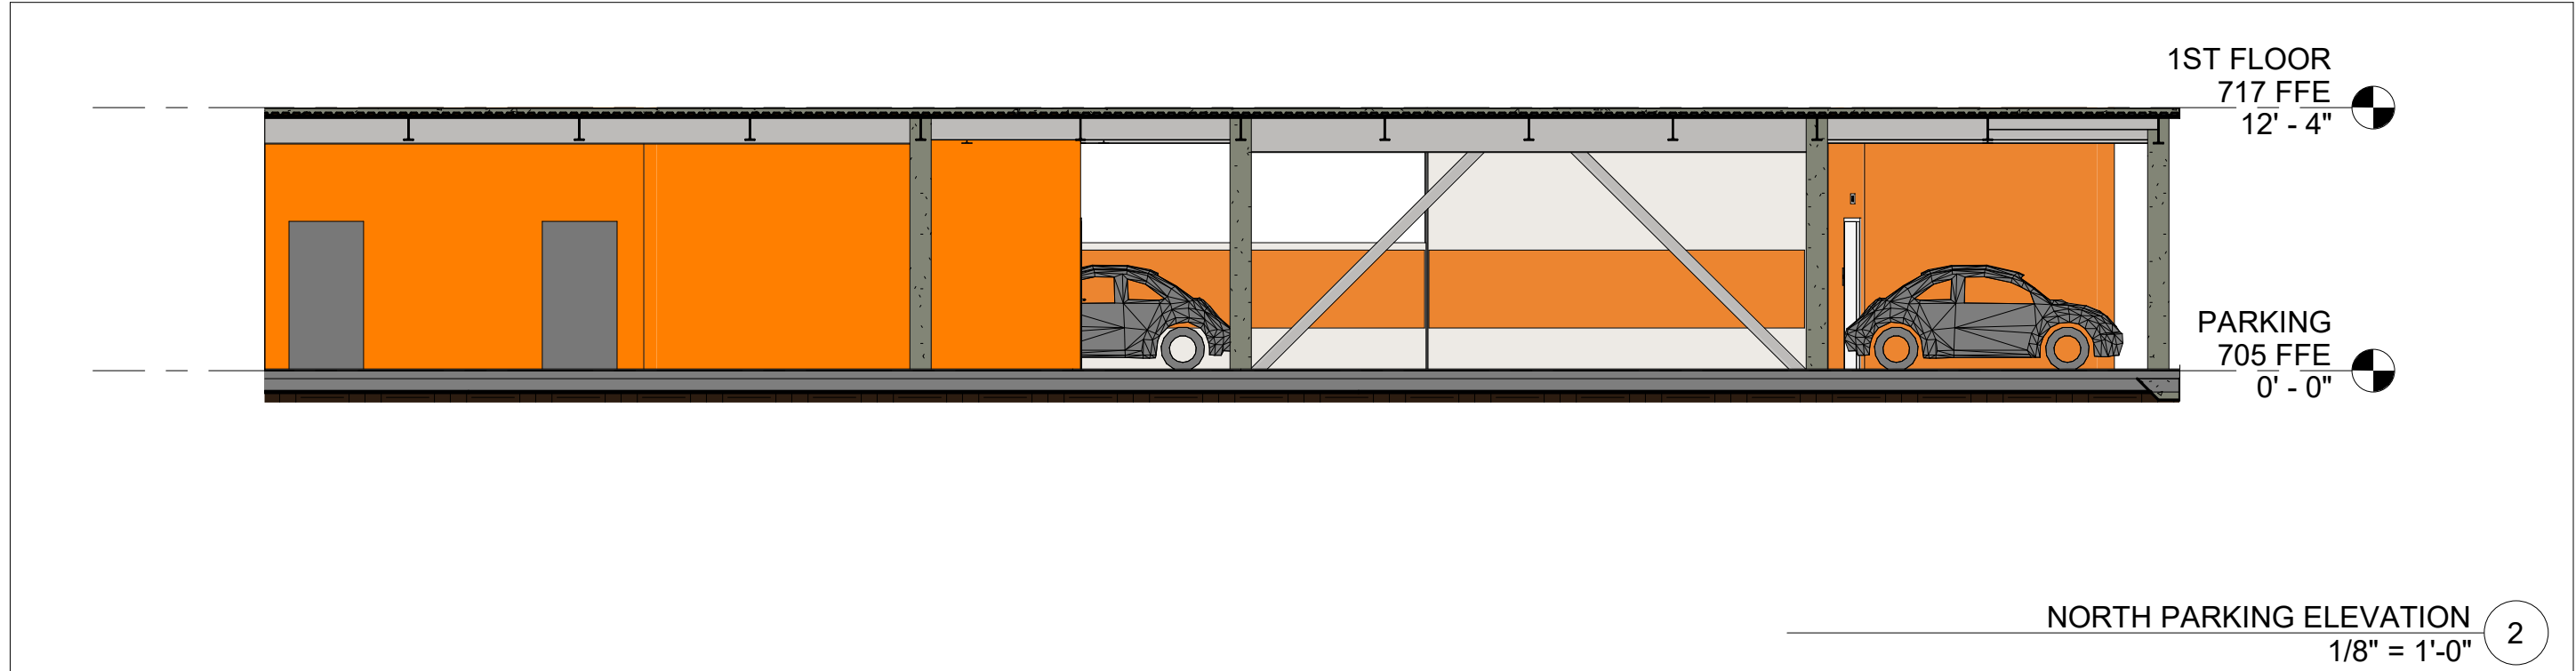


5/30/2019 12:39:05 AM ARCH expand D (36.00 x 24.00 inches), 1:1, (c) AOArch

C:\Users\AndrewOsterlund\Documents\1833\DeritaOffice_ArchAndy.rvt (c) OSTERLUND ARCHITECTS, 2017


CONSULTANTS:

PROJECT No.: 1833


DERITA OFFICE BUILDING
CONCORD, NORTH CAROLINA
EAGLE I PROPERTY GROUP
BOSTON, MASSACHUSETTS

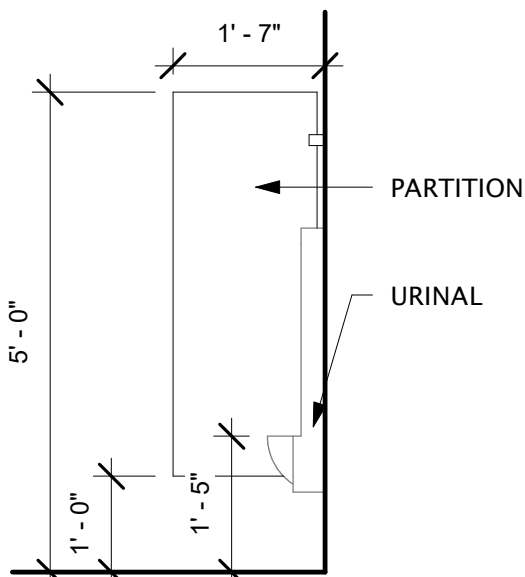


URINAL ELEVATION - SIDE
1/2" = 1'-0" (7A)

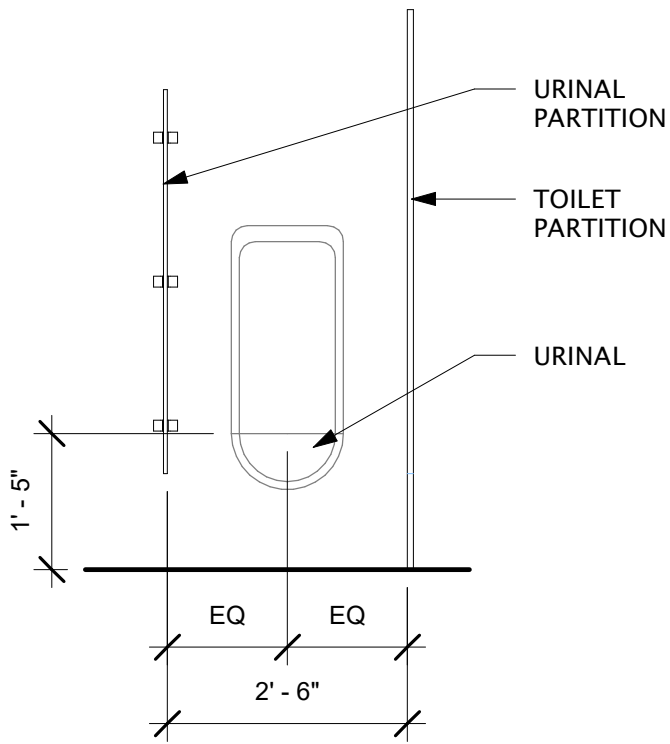


URINAL ELEVATION - FRONT
1/2" = 1'-0" (5A)

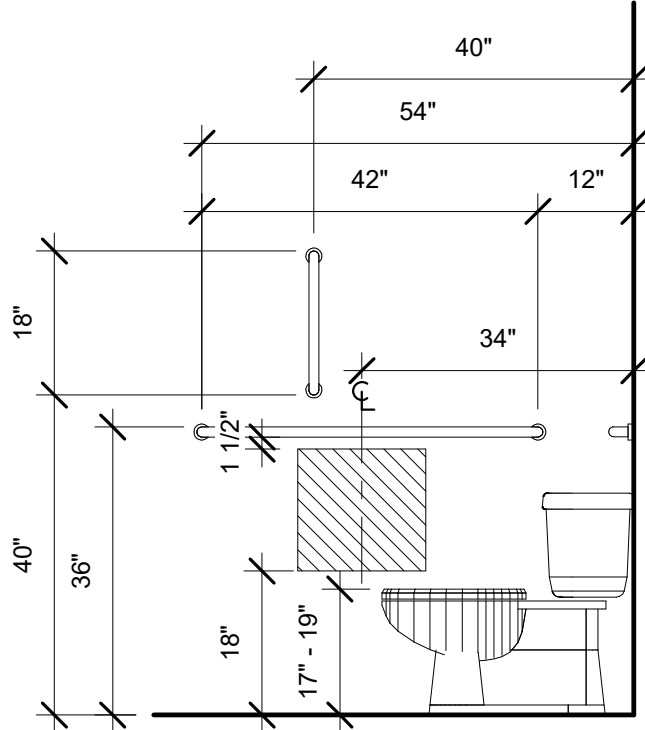


TOILET ELEVATION - SIDE
1/2" = 1'-0" (2A)

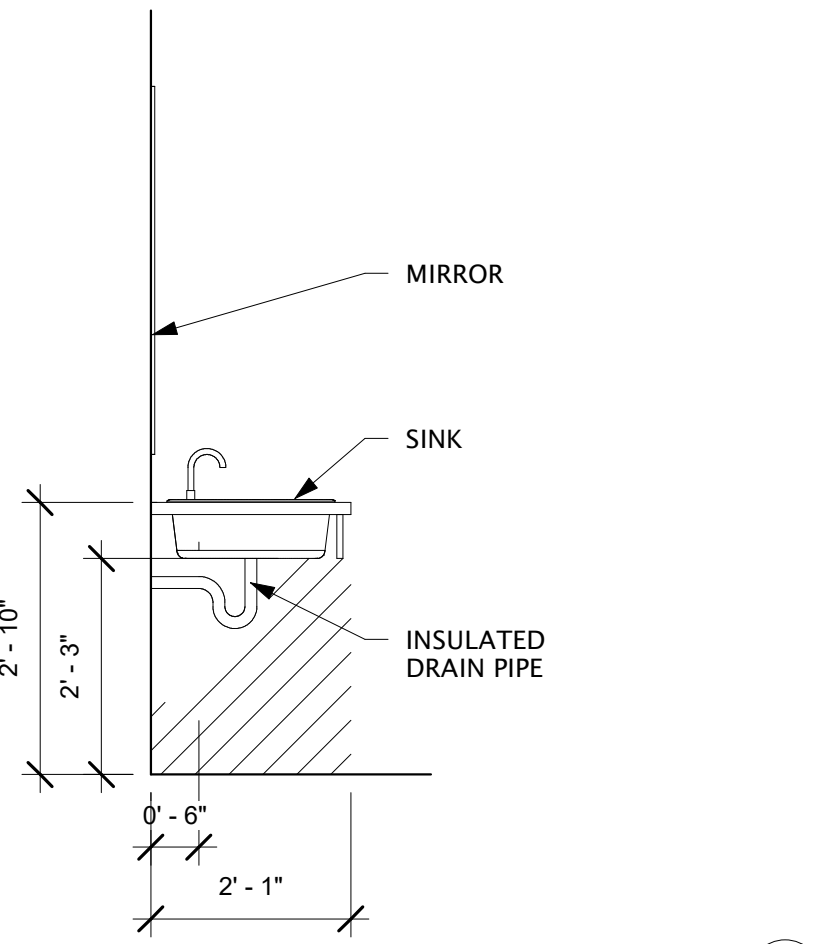

SINK ELEVATION - SIDE
1/2" = 1'-0" (3C)

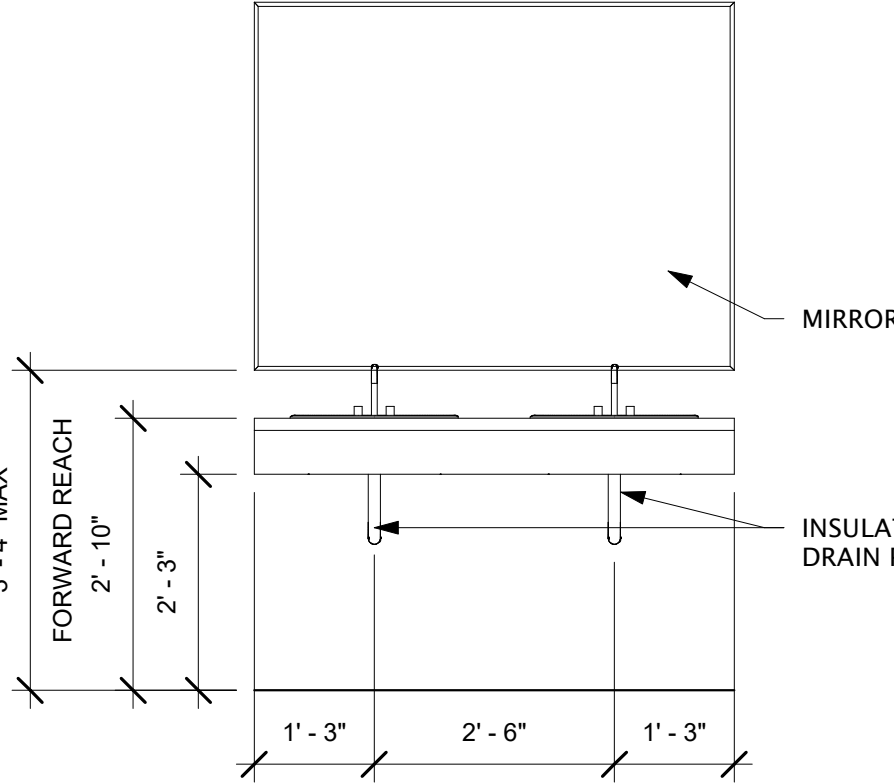


SINK (DOUBLE) ELEVATION - FRONT
1/2" = 1'-0" (1C)

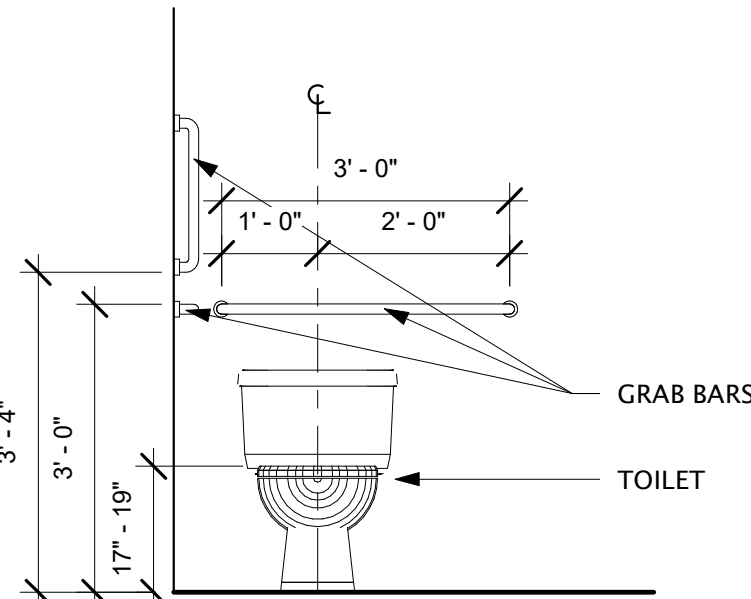

TOILET ELEVATION - FRONT
1/2" = 1'-0" (1A)

SEALS:

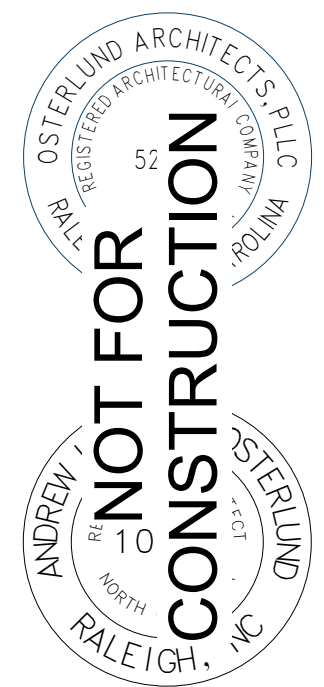

ISSUE: DESIGN DEV
DATE: 5/30/2019
DRAWN BY: RJR/DCL
REVISIONS:

INTERIOR
ELEVATIONS

5/30/2019 12:39:07 AM ARCH expand D (36.00 x 24.00 inches), 1:1, (c) AOArch

C:\Users\AndrewOsterlund\Documents\1833 DeritaOffice_ArchAndy.rvt

(c) OSTERLUND ARCHITECTS, 2017

CONSULTANTS:

PROJECT No.: 1833

DERITA OFFICE BUILDING
CONCORD, NORTH CAROLINA
EAGLE I PROPERTY GROUP
BOSTON, MASSACHUSETTS



SEALS:



ISSUE: DESIGN DEV
DATE: 5/30/2019
DRAWN BY: Author
REVISIONS:

ENLARGED SECTIONS

1431

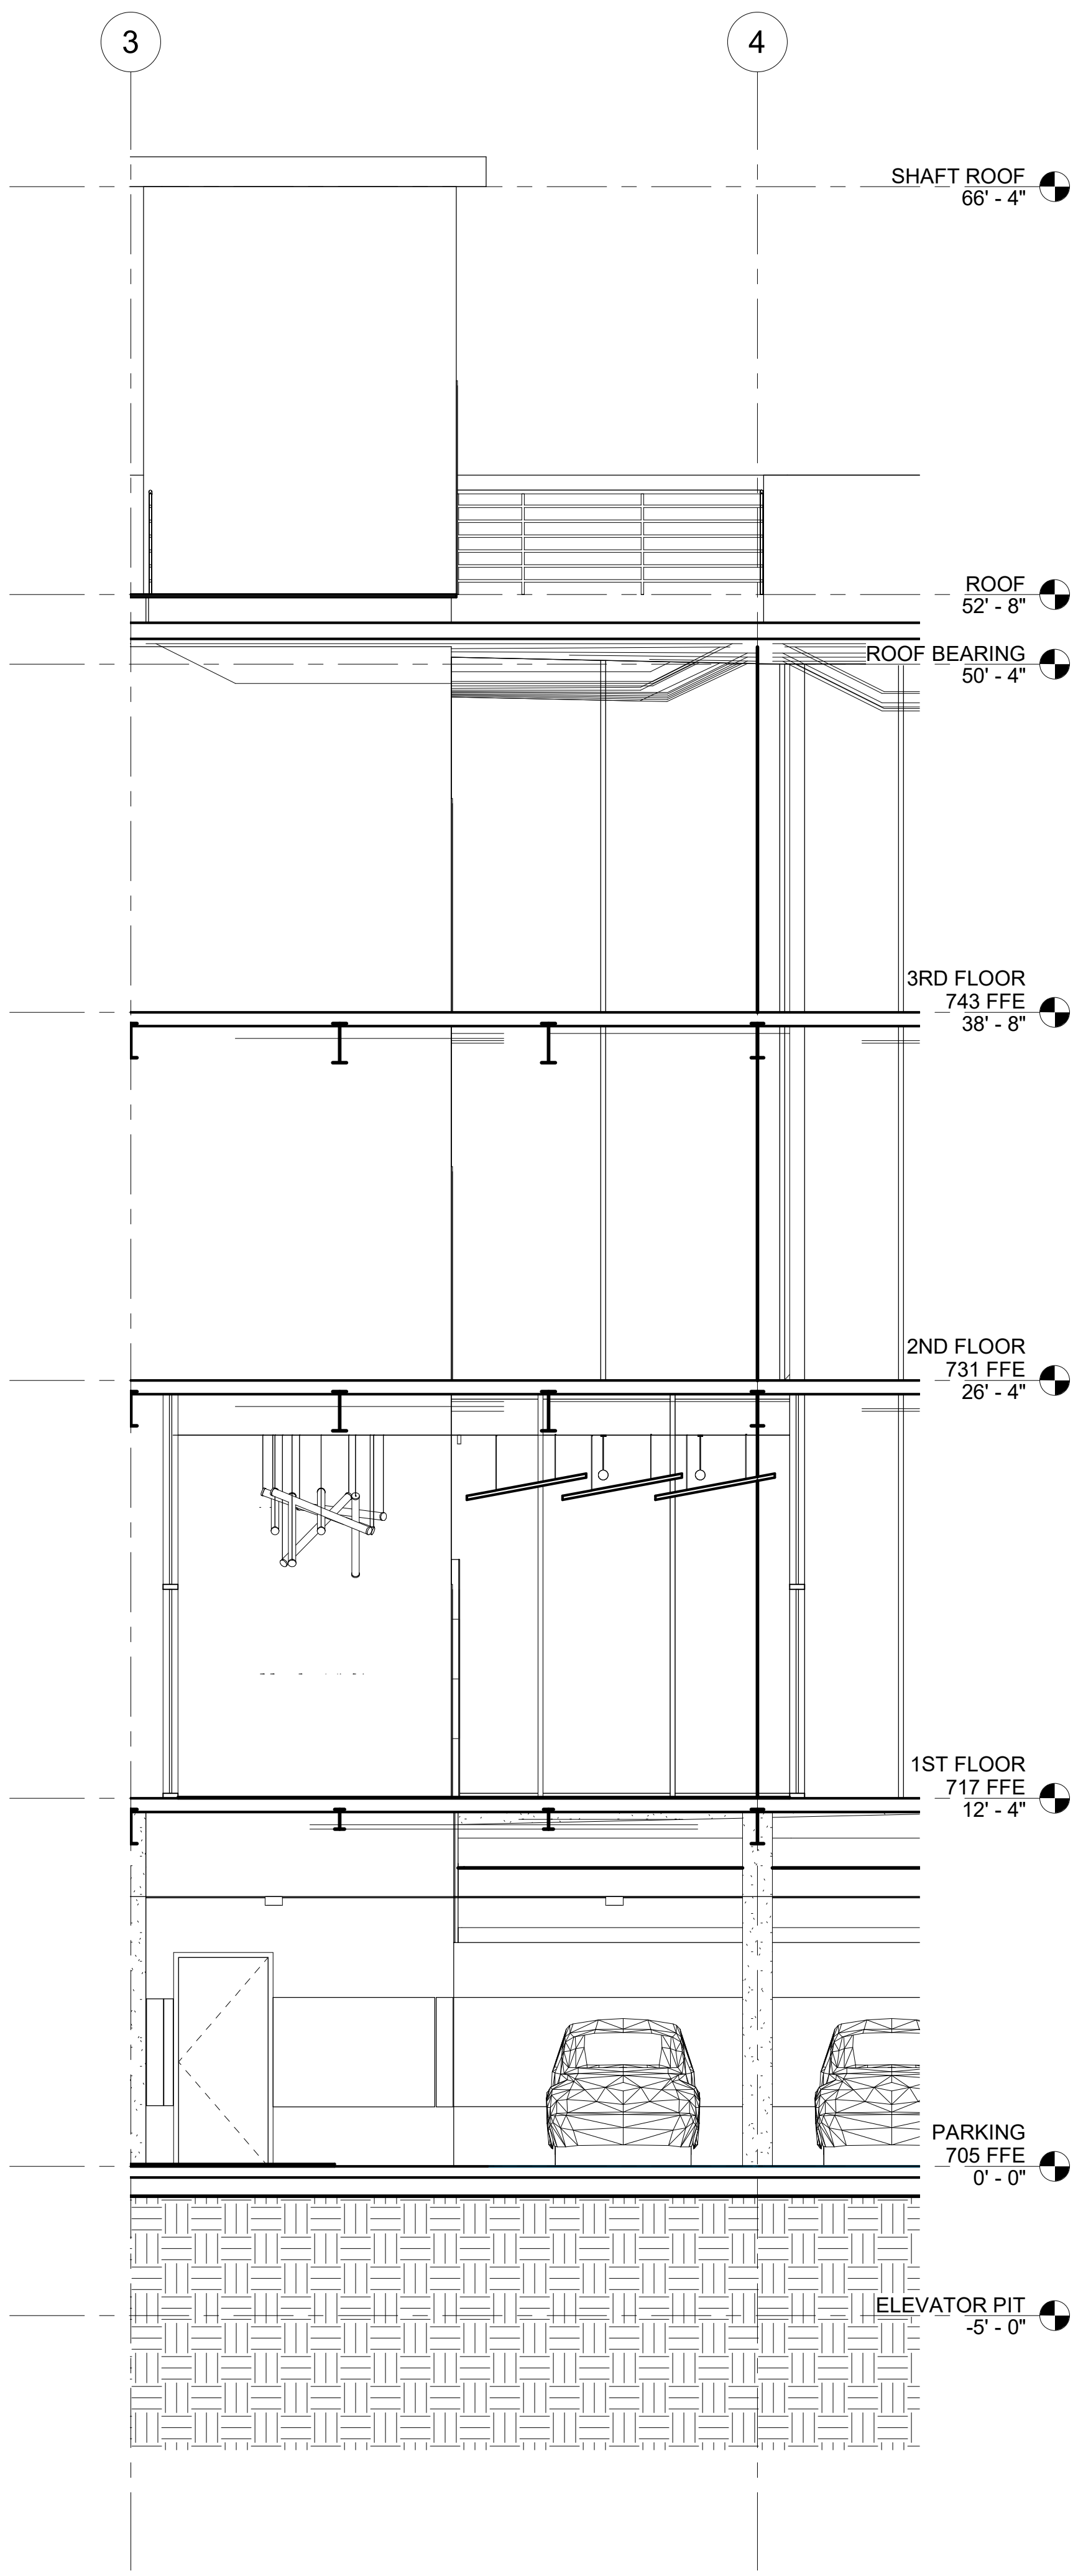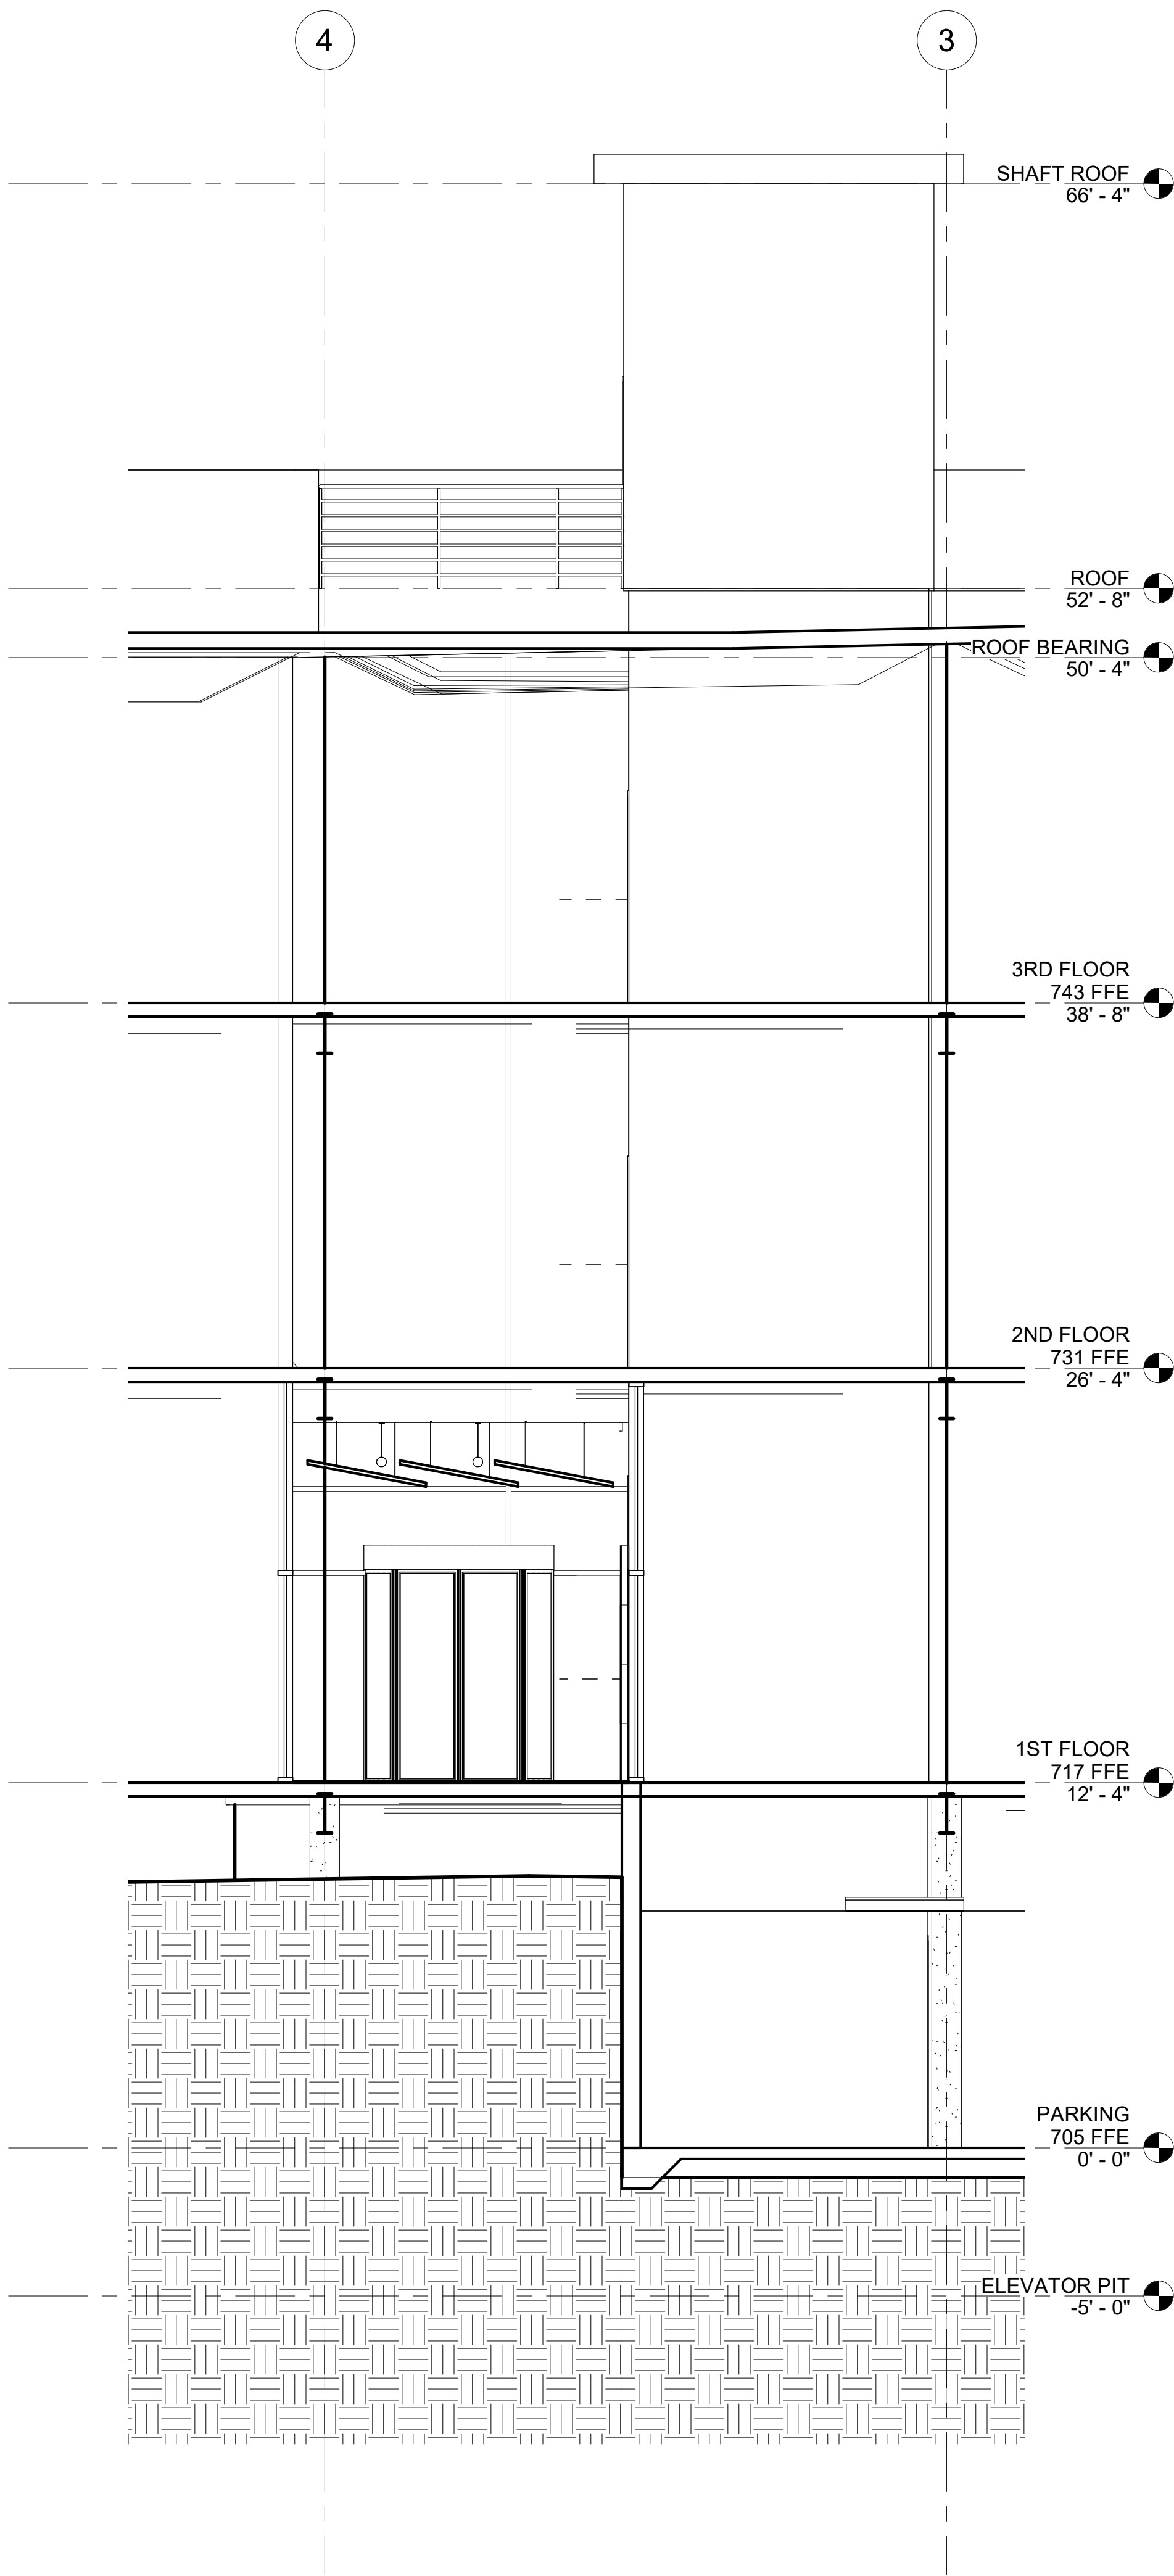

CONSULTANTS:

PROJECT No.: 1833

DERITA OFFICE BUILDING
CONCORD, NORTH CAROLINA
EAGLE I PROPERTY GROUP
BOSTON, MASSACHUSETTS

ROOM FINISH SCHEDULE											
ROOM NO	ROOM NAME	FLOOR	BASE	WALLS				CEILING		NOTES	
				N	E	S	W	MATL	HEIGHT		
001	PARKING	CONCRETE	-	PNT-1	-	-	-	PNT-1	-	10' - 4"	
002	NETWORK DATA CENTER	CONCRETE	RUBBER	PNT-2	PNT-2	-	PNT-2	-	-		
003	MECHANICAL	CONCRETE	RUBBER	-	PNT-2	-	PNT-2	PNT-2	-		
004	RESTROOM	CONCRETE	RUBBER	-	PNT-2	-	PNT-2	PNT-2	-		
005	ELEVATOR	TILE-1	TILE-1	BRUSH ED STAINLESS STEEL	WOOD LAMINATE	BRUSHED STAINLESS STEEL	WOOD LAMINATE	BRUSHED STAINLESS STEEL	-		
006	STAIR	CONCRETE	-	PNT-2	PNT-2	-	PNT-2	PNT-2	-		
007	ELEVATOR	CPT-1	BRUSHED STAINLESS STEEL	LAMINATE-1	LAMINATE-1	-	LAMINATE-1	BRUSHED STAINLESS STEEL	-		
008	ELEVATOR LOBBY	CONCRETE	-	PNT-1	PNT-1	-	PNT-1	-	-		
009	SPRINKLER	-	-	-	-	-	-	-	-		
101	ENTRANCE/LOBBY	TILE-2	TILE-2	-	-	PNT-3/ TILE-3	-	-	-		
102	WOMEN	TILE-2	TILE-2	PNT-3	TILE-4	PNT-3	TILE-3	-	GW8		
103	MEN	TILE-2	TILE-2	PNT-3	TILE-3	PNT-3	TILE-4	-	GW8		
104	SUITE B	-	-	-	-	-	-	-	-		
105	SUITE C	-	-	-	-	-	-	-	-		
106	STAIR	CONCRETE	-	PNT-2	PNT-2	PNT-2	PNT-2	-	-		
107	ELEVATOR	TILE-1	TILE-1	BRUSH ED STAINLESS STEEL	ETCHED STAINLESS STEEL	BRUSHED STAINLESS STEEL	ETCHED STAINLESS STEEL	BRUSHED STAINLESS STEEL	-		
108	SUITE D	-	-	-	-	-	-	-	-		
109	STAIR	CONCRETE	-	PNT-2	PNT-2	PNT-2	-	-	-		
110	SUITE E	-	-	-	-	-	-	-	-		
111	SUITE A	-	-	-	-	-	-	-	-		
112	ELEVATOR	CPT-1	BRUSHED STAINLESS STEEL	LAMINATE-1	LAMINATE-1	BRUSHED STAINLESS STEEL	LAMINATE-1	BRUSHED STAINLESS STEEL	-		
113	DATA/ELECTRICAL	CONCRETE	-	PNT-2	PNT-2	PNT-2	PNT-2	-	-		
114	OUTDOOR DECK	WOOD	-	-	-	-	-	-	-		
115	OUTDOOR GREEN SPACE	-	-	-	-	-	-	-	-		
116	ENTRANCE LANDING	TILE-5/CONCRETE	-	-	-	-	-	-	-		
201	RENTABLE	-	-	-	-	-	-	-	-		
202	WOMEN	TILE-2	TILE-2	PNT-3	TILE-4	PNT-3	TILE-3	-	GW8		
203	MEN	TILE-2	TILE-2	PNT-3	TILE-3	PNT-3	TILE-4	-	GW8		
204	STAIR	CONCRETE	-	PNT-2	PNT-2	PNT-2	PNT-2	-	-		
205	ELEVATOR	TILE-1	TILE-1	BRUSH ED STAINLESS STEEL	ETCHED STAINLESS STEEL	BRUSHED STAINLESS STEEL	ETCHED STAINLESS STEEL	BRUSHED STAINLESS STEEL	-		
206	STAIR	CONCRETE	-	PNT-2	PNT-2	PNT-2	PNT-2	-	-		
207	ELEVATOR	CPT-1	BRUSHED STAINLESS STEEL	LAMINATE-1	LAMINATE-1	BRUSHED STAINLESS STEEL	LAMINATE-1	BRUSHED STAINLESS STEEL	-		
208	DATA/ELECTRICAL	CONCRETE	-	PNT-2	PNT-2	PNT-2	PNT-2	-	-		
301	RENTABLE	-	-	-	-	-	-	-	-		
302	WOMEN	TILE-2	TILE-2	PNT-3	TILE-4	PNT-3	TILE-3	-	GW8		
303	MEN	TILE-2	TILE-2	PNT-3	TILE-3	PNT-3	TILE-4	-	GW8		
304	STAIR	CONCRETE	-	PNT-2	PNT-2	PNT-2	PNT-2	-	-		
305	ELEVATOR	TILE-1	TILE-1	BRUSH ED STAINLESS STEEL	WOOD LAMINATE	BRUSHED STAINLESS STEEL	WOOD LAMINATE	BRUSHED STAINLESS STEEL	-		
306	STAIR	CONCRETE	-	PNT-2	PNT-2	PNT-2	PNT-2	-	-		
307	ELEVATOR	CPT-1	BRUSHED STAINLESS STEEL	LAMINATE-1	LAMINATE-1	BRUSHED STAINLESS STEEL	LAMINATE-1	BRUSHED STAINLESS STEEL	-		
308	DATA CLOSET	CONCRETE	-	PNT-2	PNT-2	PNT-2	PNT-2	-	-		
401	STAIR	CONCRETE	-	PNT-2	PNT-2	PNT-2	PNT-2	CONCRETE	-		
402	ELEVATOR	TILE-1	TILE-1	BRUSH ED STAINLESS STEEL	ETCHED STAINLESS STEEL	BRUSHED STAINLESS STEEL	ETCHED STAINLESS STEEL	BRUSHED STAINLESS STEEL	-		
403	MACHINE ROOM	CONCRETE	-	-	-	-	-	-	-		
404	ROOF DECK	-	-	-	-	-	-	-	-		

SEALS:




ISSUE: DESIGN DEV
DATE: 5/30/2019
DRAWN BY: Author
REVISIONS:

FINISH SCHEDULE

DERITA OFFICE BUILDING
CONCORD, NORTH CAROLINA

EAGLE I PROPERTY GROUP
BOSTON, MASSACHUSETTS

SEALS:

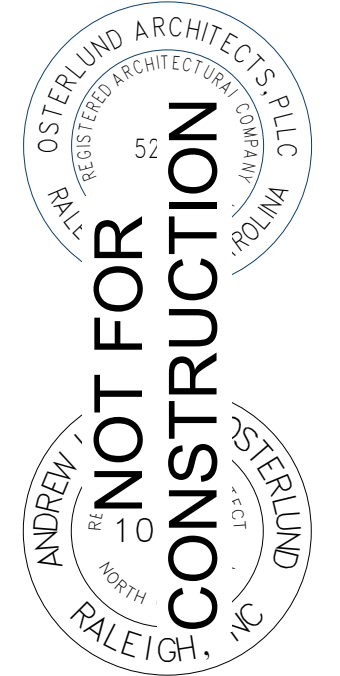

ISSUE: DESIGN DEV
DATE: 5/30/2019
DRAWN BY: Autho
REVISIONS:

INTERIOR RENDERINGS

1901



ELEVATOR LOBBY VIEW 1
NTS



ELEVATOR LOBBY VIEW 2
NTS



ENTRY VIEW
NTS